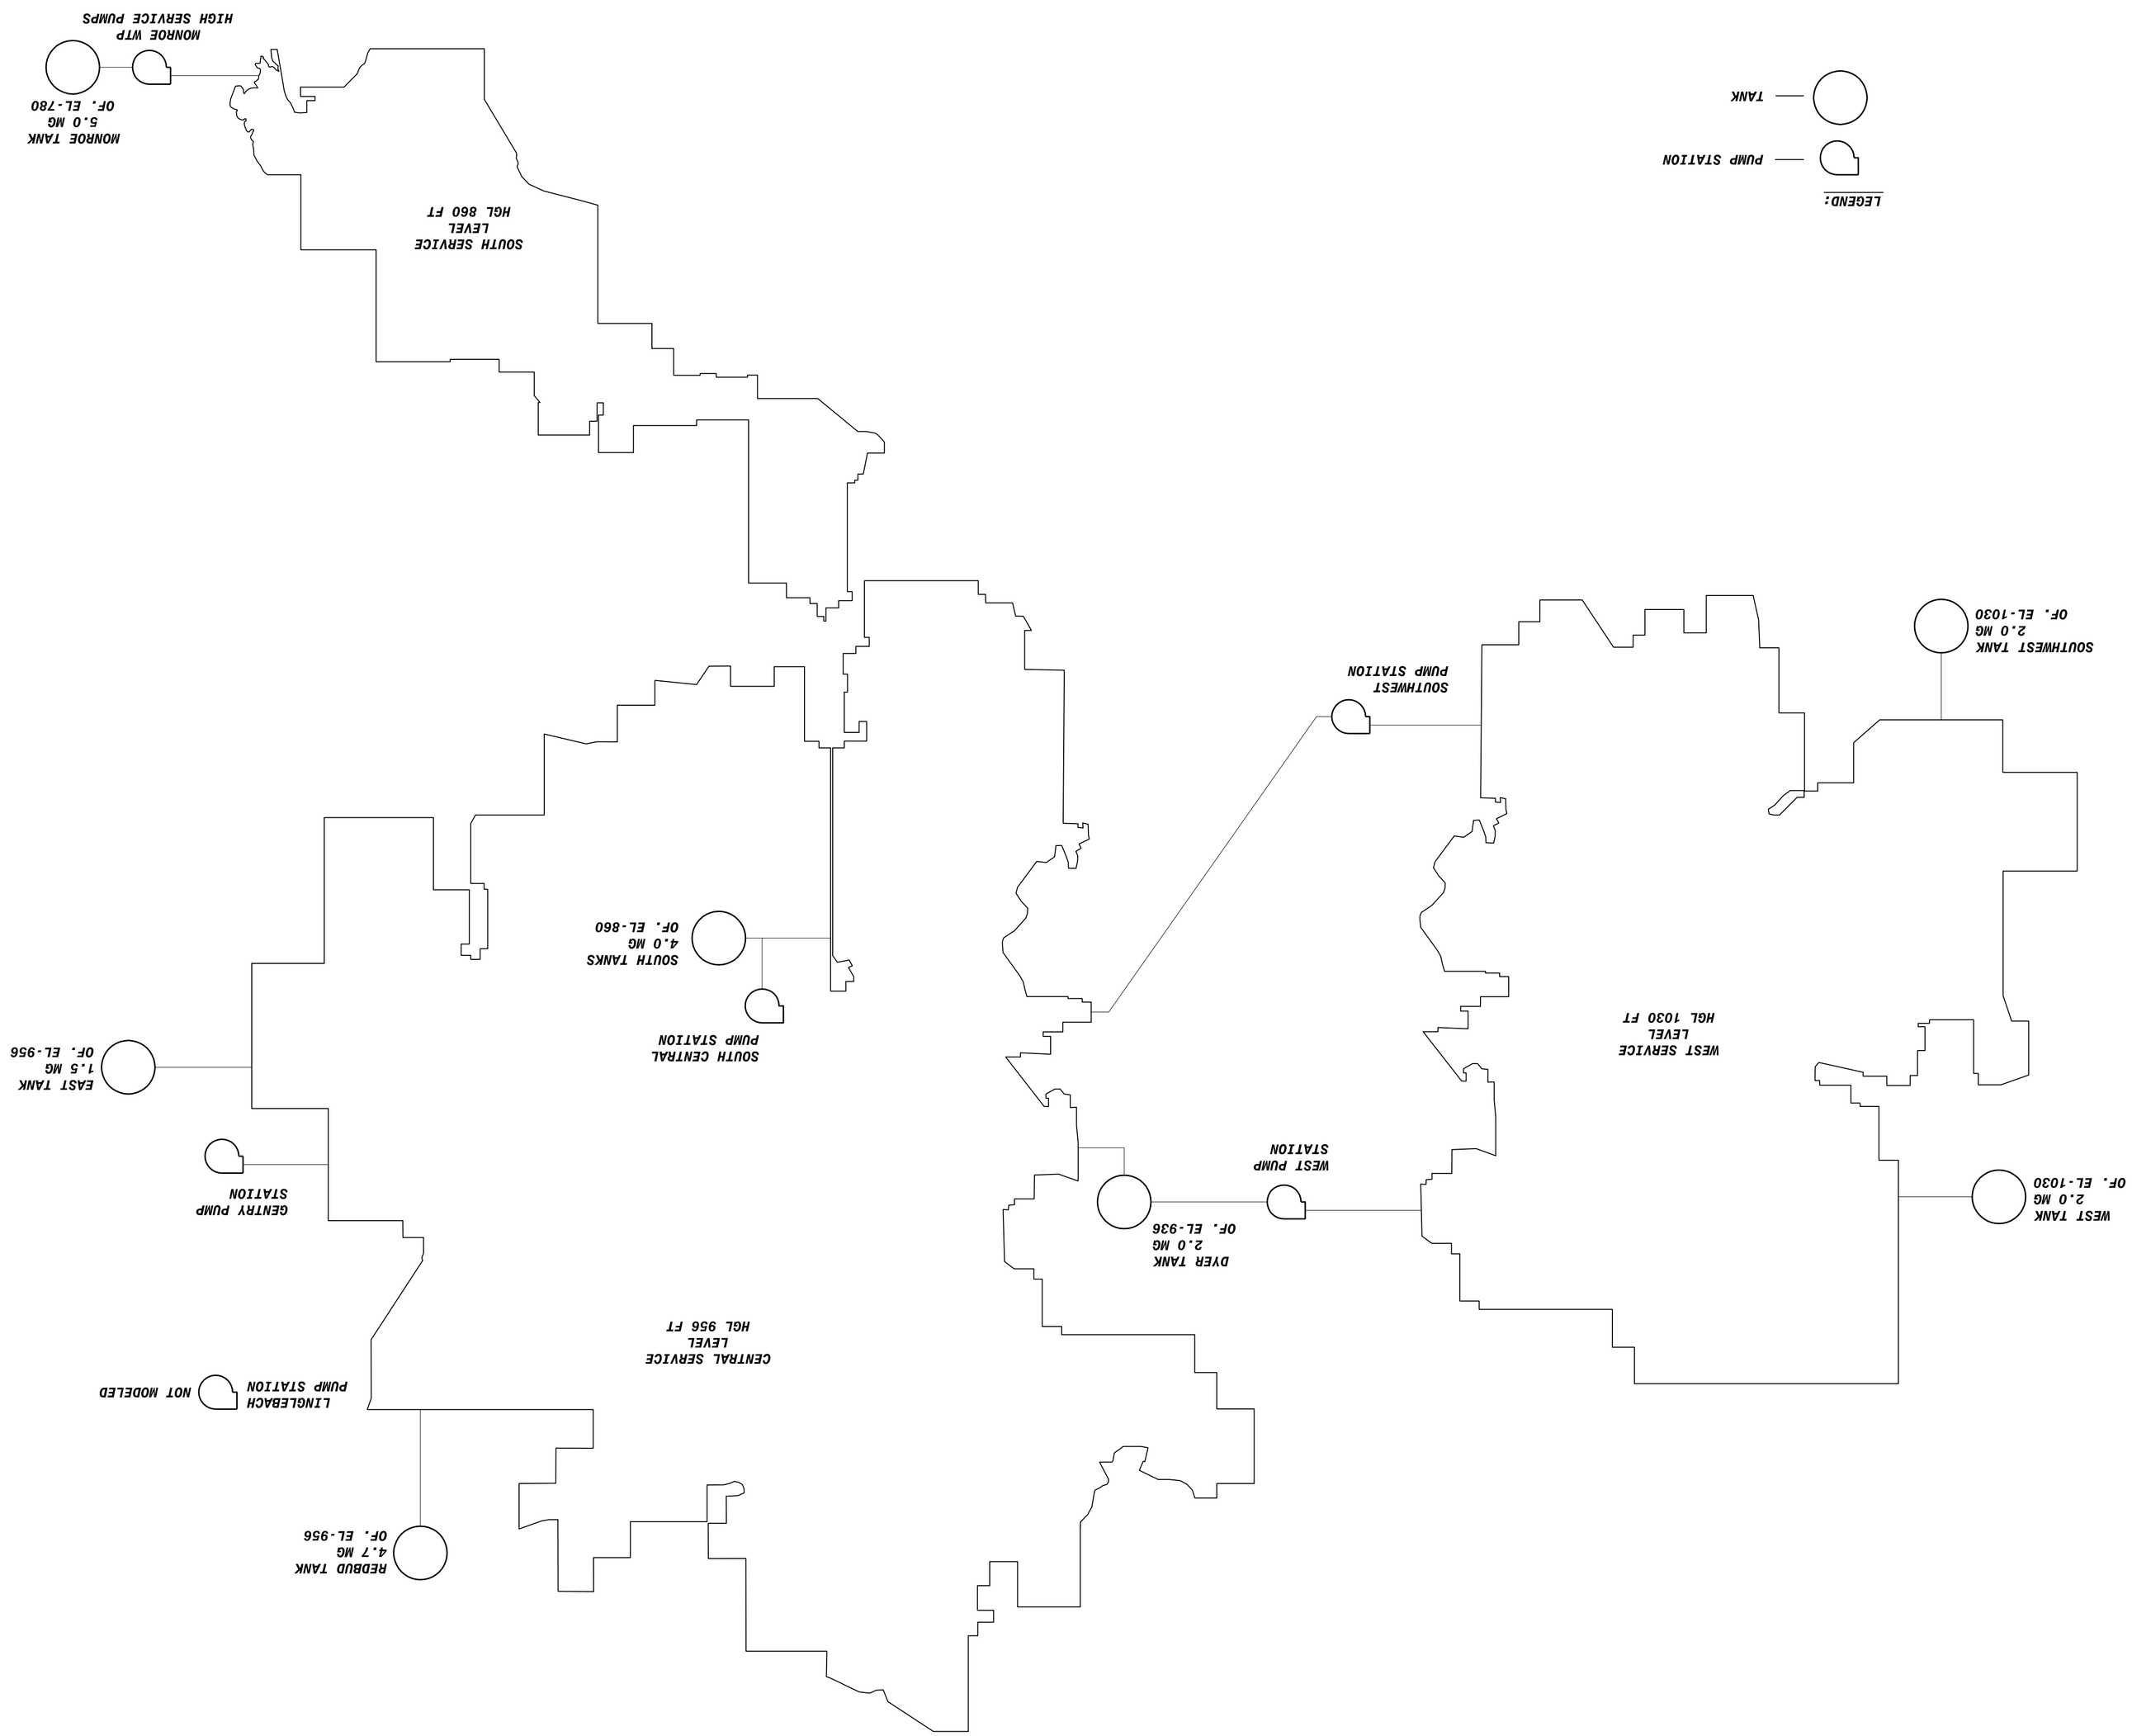

CITY OF BLOOMINGTON UTILITIES

WATER SYSTEM MASTER PLAN

SERVICE LEVEL BOUNDARIES

BLACK & VEATCH Corporation
Cincinnati, Ohio

DESIGNED: ALB
DETAILED: RSF
CHECKED:
APPROVED:
DATE:

PROJECT NO. 131434

FIGURE 4-2

REVISIONS AND RECORD OF ISSUE				
DATE	NO.	BY	CK	APP

CYDAT ID:
SAVED: FAU37423, 1/28/2003 9:21:58 AM
DWG VER #:
PLOTED:
USER: FAU37423
SW: ACAD 2000i
XREF1 ID:
XREF2 ID:
XREF3 ID:
XREF4 ID:
XREF5 ID:

F05000
D5009