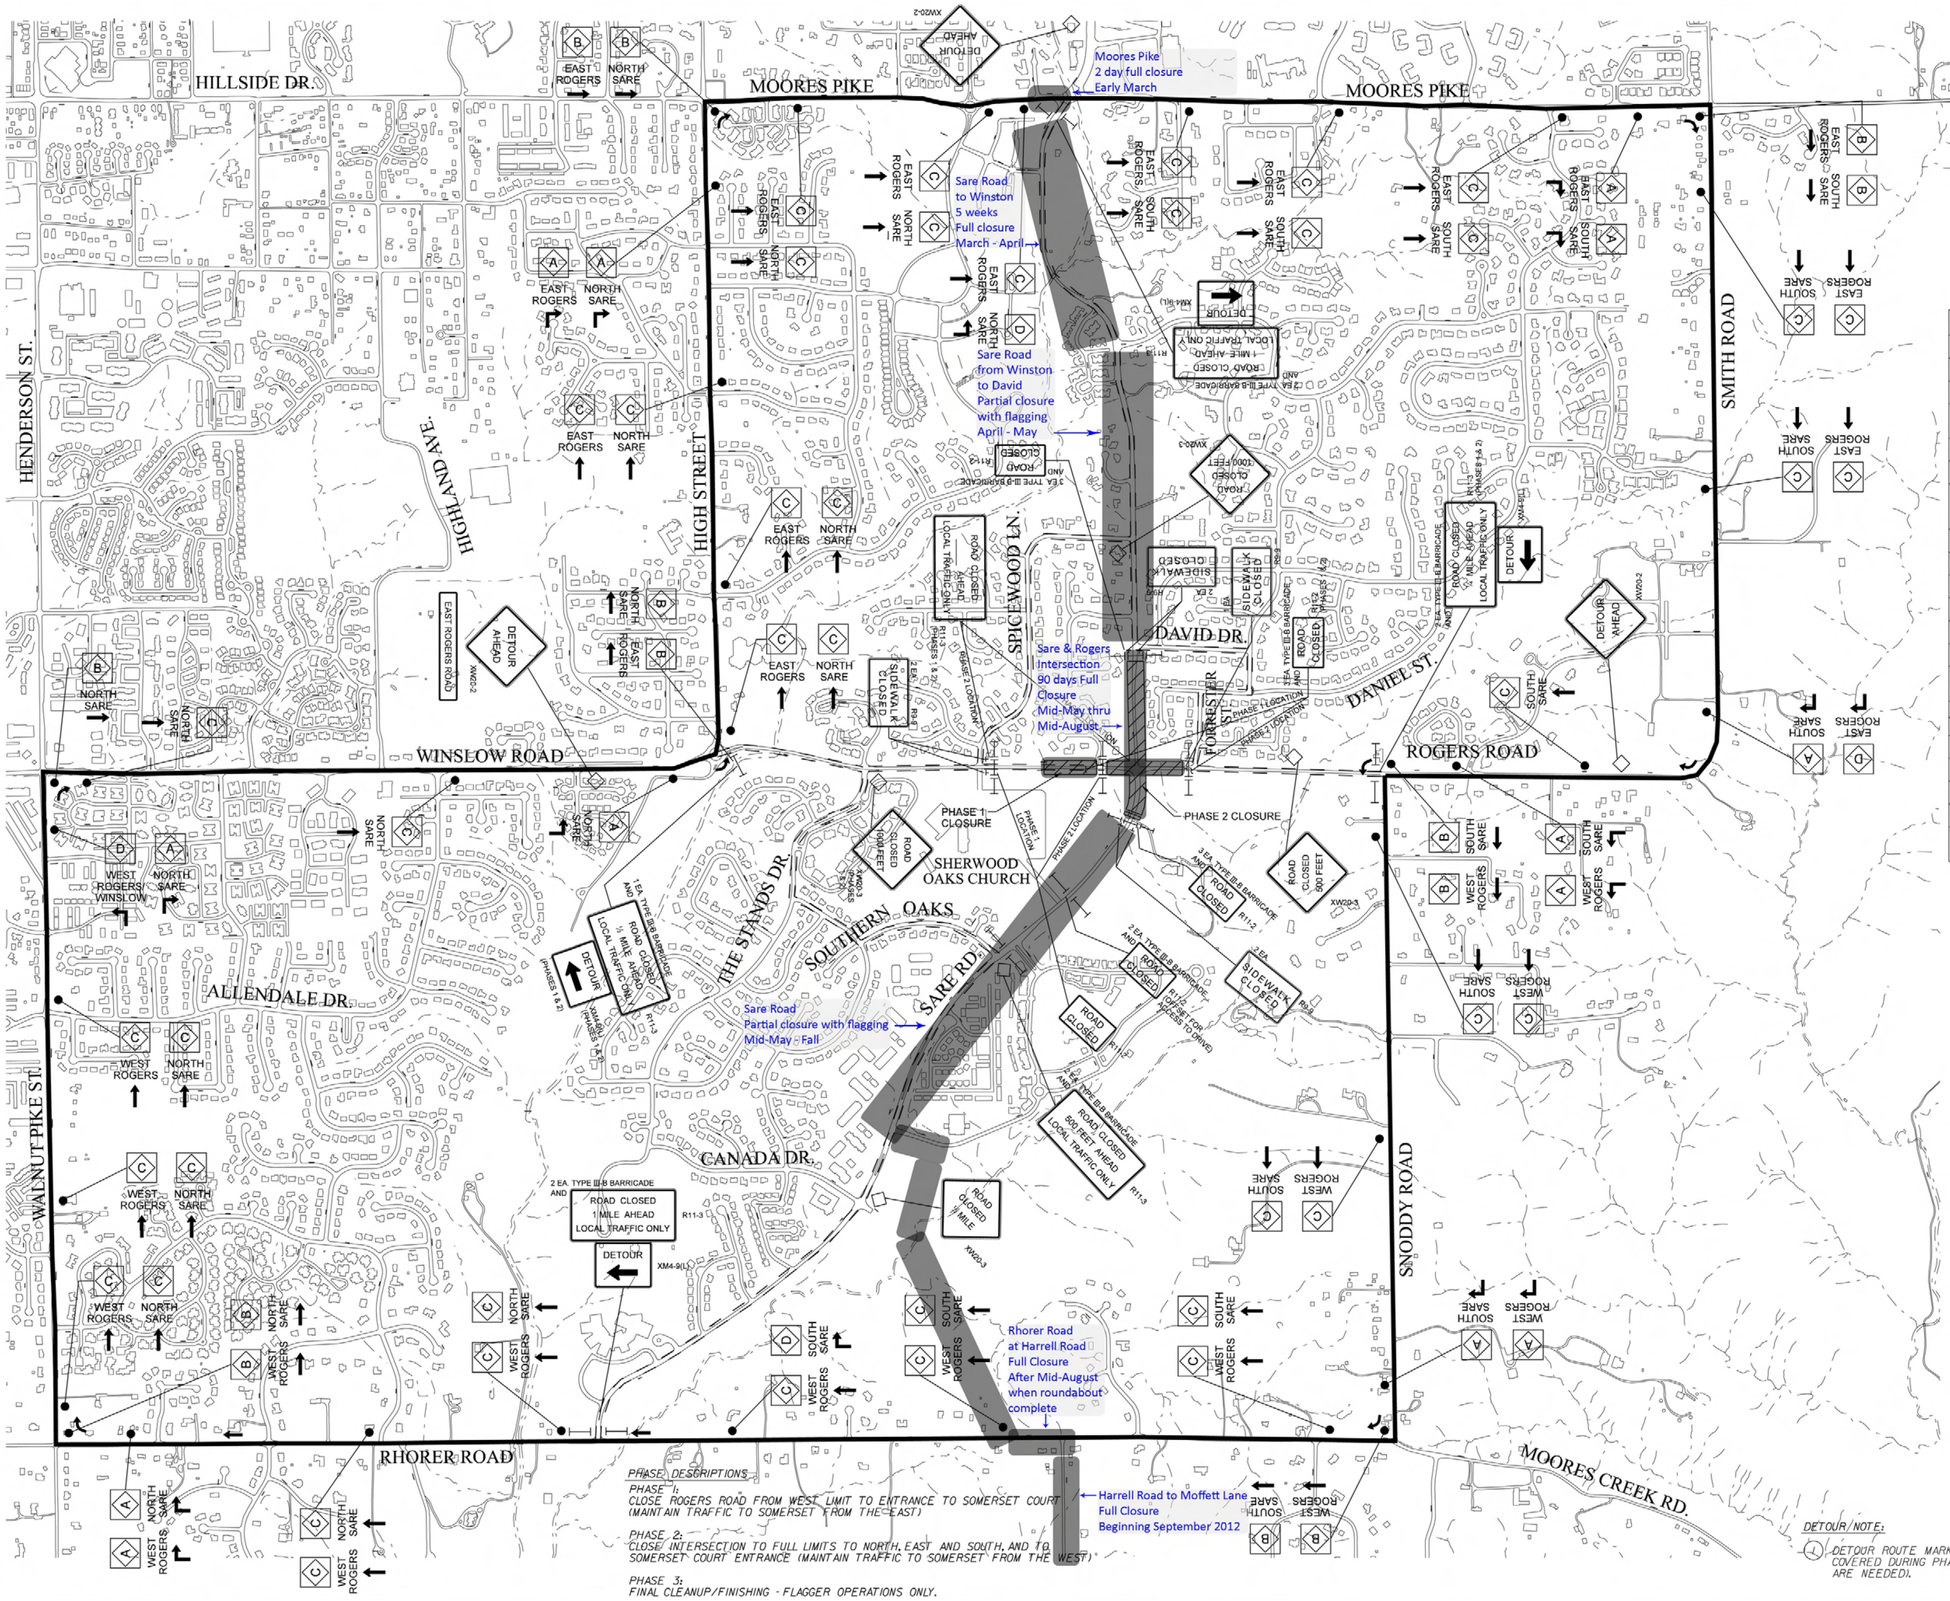

CONSTRUCTION SIGN AND BARRICADE SUMMARY						
ITEM	CODE	REQUIREMENTS PER PHASE				SUBTOTAL/ HIGHEST NEED
		I	II	III	UNDIST	
CONSTRUCTION SIGNS, A						
ROAD CONSTRUCTION AHEAD	XW20-1	-	-	-	4	4
END CONSTRUCTION	XG20-2	-	-	-	4	4
ROAD CLOSED XX FEET	XW20-3	2	4	-	-	4
ROAD CLOSED XX MILES AHEAD (LOCAL TRAFFIC ONLY)	R11-3a	3	6	-	-	6
ROAD CLOSED	R11-2	2	5	-	-	5
DETOUR	XM4-9 (R OR L)	2	4	-	-	4
FLAGGER AHEAD	W20-7a	-	-	-	4	4
BE PREPARED TO STOP	W20-7b	-	-	-	4	4
BUMP	XW8-1	-	-	-	2	2
DETOUR AHEAD	XW20-2	2	3	-	-	3
ADVANCE LANE CLOSURE NOTICE	XG20-5	4	-	-	-	4
SIDEWALK CLOSED	R9-9	7	7	-	-	7
OWNER DETERMINED (4 EA)					4	4
CONSTRUCTION SIGNS					TOTAL	55 EA.
						(A - 44 ea, B - 11 ea)
OTHER ITEMS						
BARRICADES, III B		8	22	-	4	26
DETOUR ROUTE MARKER ASSEMBLIES		35	74	-	-	74

DETOUR ROUTE MARKER CODES:

- A — ADVANCE TURN
- B — DIRECTIONAL
- C — CONFIRMING
- D — END

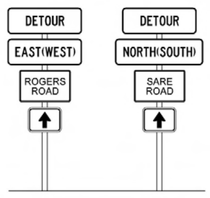

TYPICAL DUAL DETOUR ROUTE MARKER ASSEMBLIES

DURING PHASE 2

PHASE DESCRIPTIONS

PHASE 1:
CLOSE ROGERS ROAD FROM WEST LIMIT TO ENTRANCE TO SOMERSET COURT (MAINTAIN TRAFFIC TO SOMERSET FROM THE EAST)

PHASE 2:
CLOSE INTERSECTION TO FULL LIMITS TO NORTH, EAST AND SOUTH, AND TO SOMERSET COURT ENTRANCE (MAINTAIN TRAFFIC TO SOMERSET FROM THE WEST)

PHASE 3:
FINAL CLEANUP/FINISHING - FLAGGER OPERATIONS ONLY.

DETOUR/NOTE:

1. DETOUR ROUTE MARKER FOR SARE ROAD SHALL BE KEPT COVERED DURING PHASE 1 (ONLY ROGERS STREET DRMA'S ARE NEEDED).

PRIMARY ROUTE FOR OFFICIAL DETOUR (POSTED)

LOCAL ACCESS ROUTES (NOT POSTED)

MAINTENANCE OF TRAFFIC AND EROSION CONTROL ITEMS

ALL DATES 2012 UNLESS NOTED

- INDOT STANDARD DRUM WITH STEADY BURN LIGHTS
- FLASHING ARROW SIGN
- DETOUR ROUTE MARKER ASSEMBLY (LETTER DENOTES TYPE)
- BARRICADE (TYPE III)
- CONSTRUCTION SIGNS (SHAPE PER MUTCD)
- TRAFFIC FLOW DIRECTION
- ROAD CLOSURE SIGN ASSEMBLY
- BUZZ STRIPS, 6 EACH SET, 8" WIDE, SOLID WHITE THERMOPLASTIC LINES
- (RR) TEMPORARY CHECK DAM, REVETMENT RIPRAP
- (SB) TEMPORARY CHECK DAM, STRAW BALES
- (CI) INLET PROTECTION, CURB
- (DI) DITCH INLET PROTECTION
- (SF) TEMPORARY SILT FENCING
- (CL) CONSTRUCTION LIMITS
- (CP) CULVERT PROTECTION

BROCK RIDGWAY REGISTERED No. 19300092 STATE OF INDIANA PROFESSIONAL ENGINEER

RECOMMENDED FOR APPROVAL — DESIGN ENGINEER — 12/5/2011 DATE

DESIGNED: BR | DRAWN: SCS | CHECKED: MT | CHECKED: BR

INDIANA DEPARTMENT OF TRANSPORTATION

MAINTENANCE OF TRAFFIC DETOUR ROUTE AND SIGNAGE

HORIZONTAL SCALE	BRIDGE FILE
1" = 600'-0"	N/A
VERTICAL SCALE	DESIGNATION
	0900213 & 1172347
SURVEY BOOK	SHEETS
	5 of 51
CONTRACT	PROJECT
R-33668	0900213 & 1172347

c:\pro_jects\0030\dgn\maintrtf\n030maf01.dgn

DETOUR ROUTE 12/6/2011 10:45:50 PM