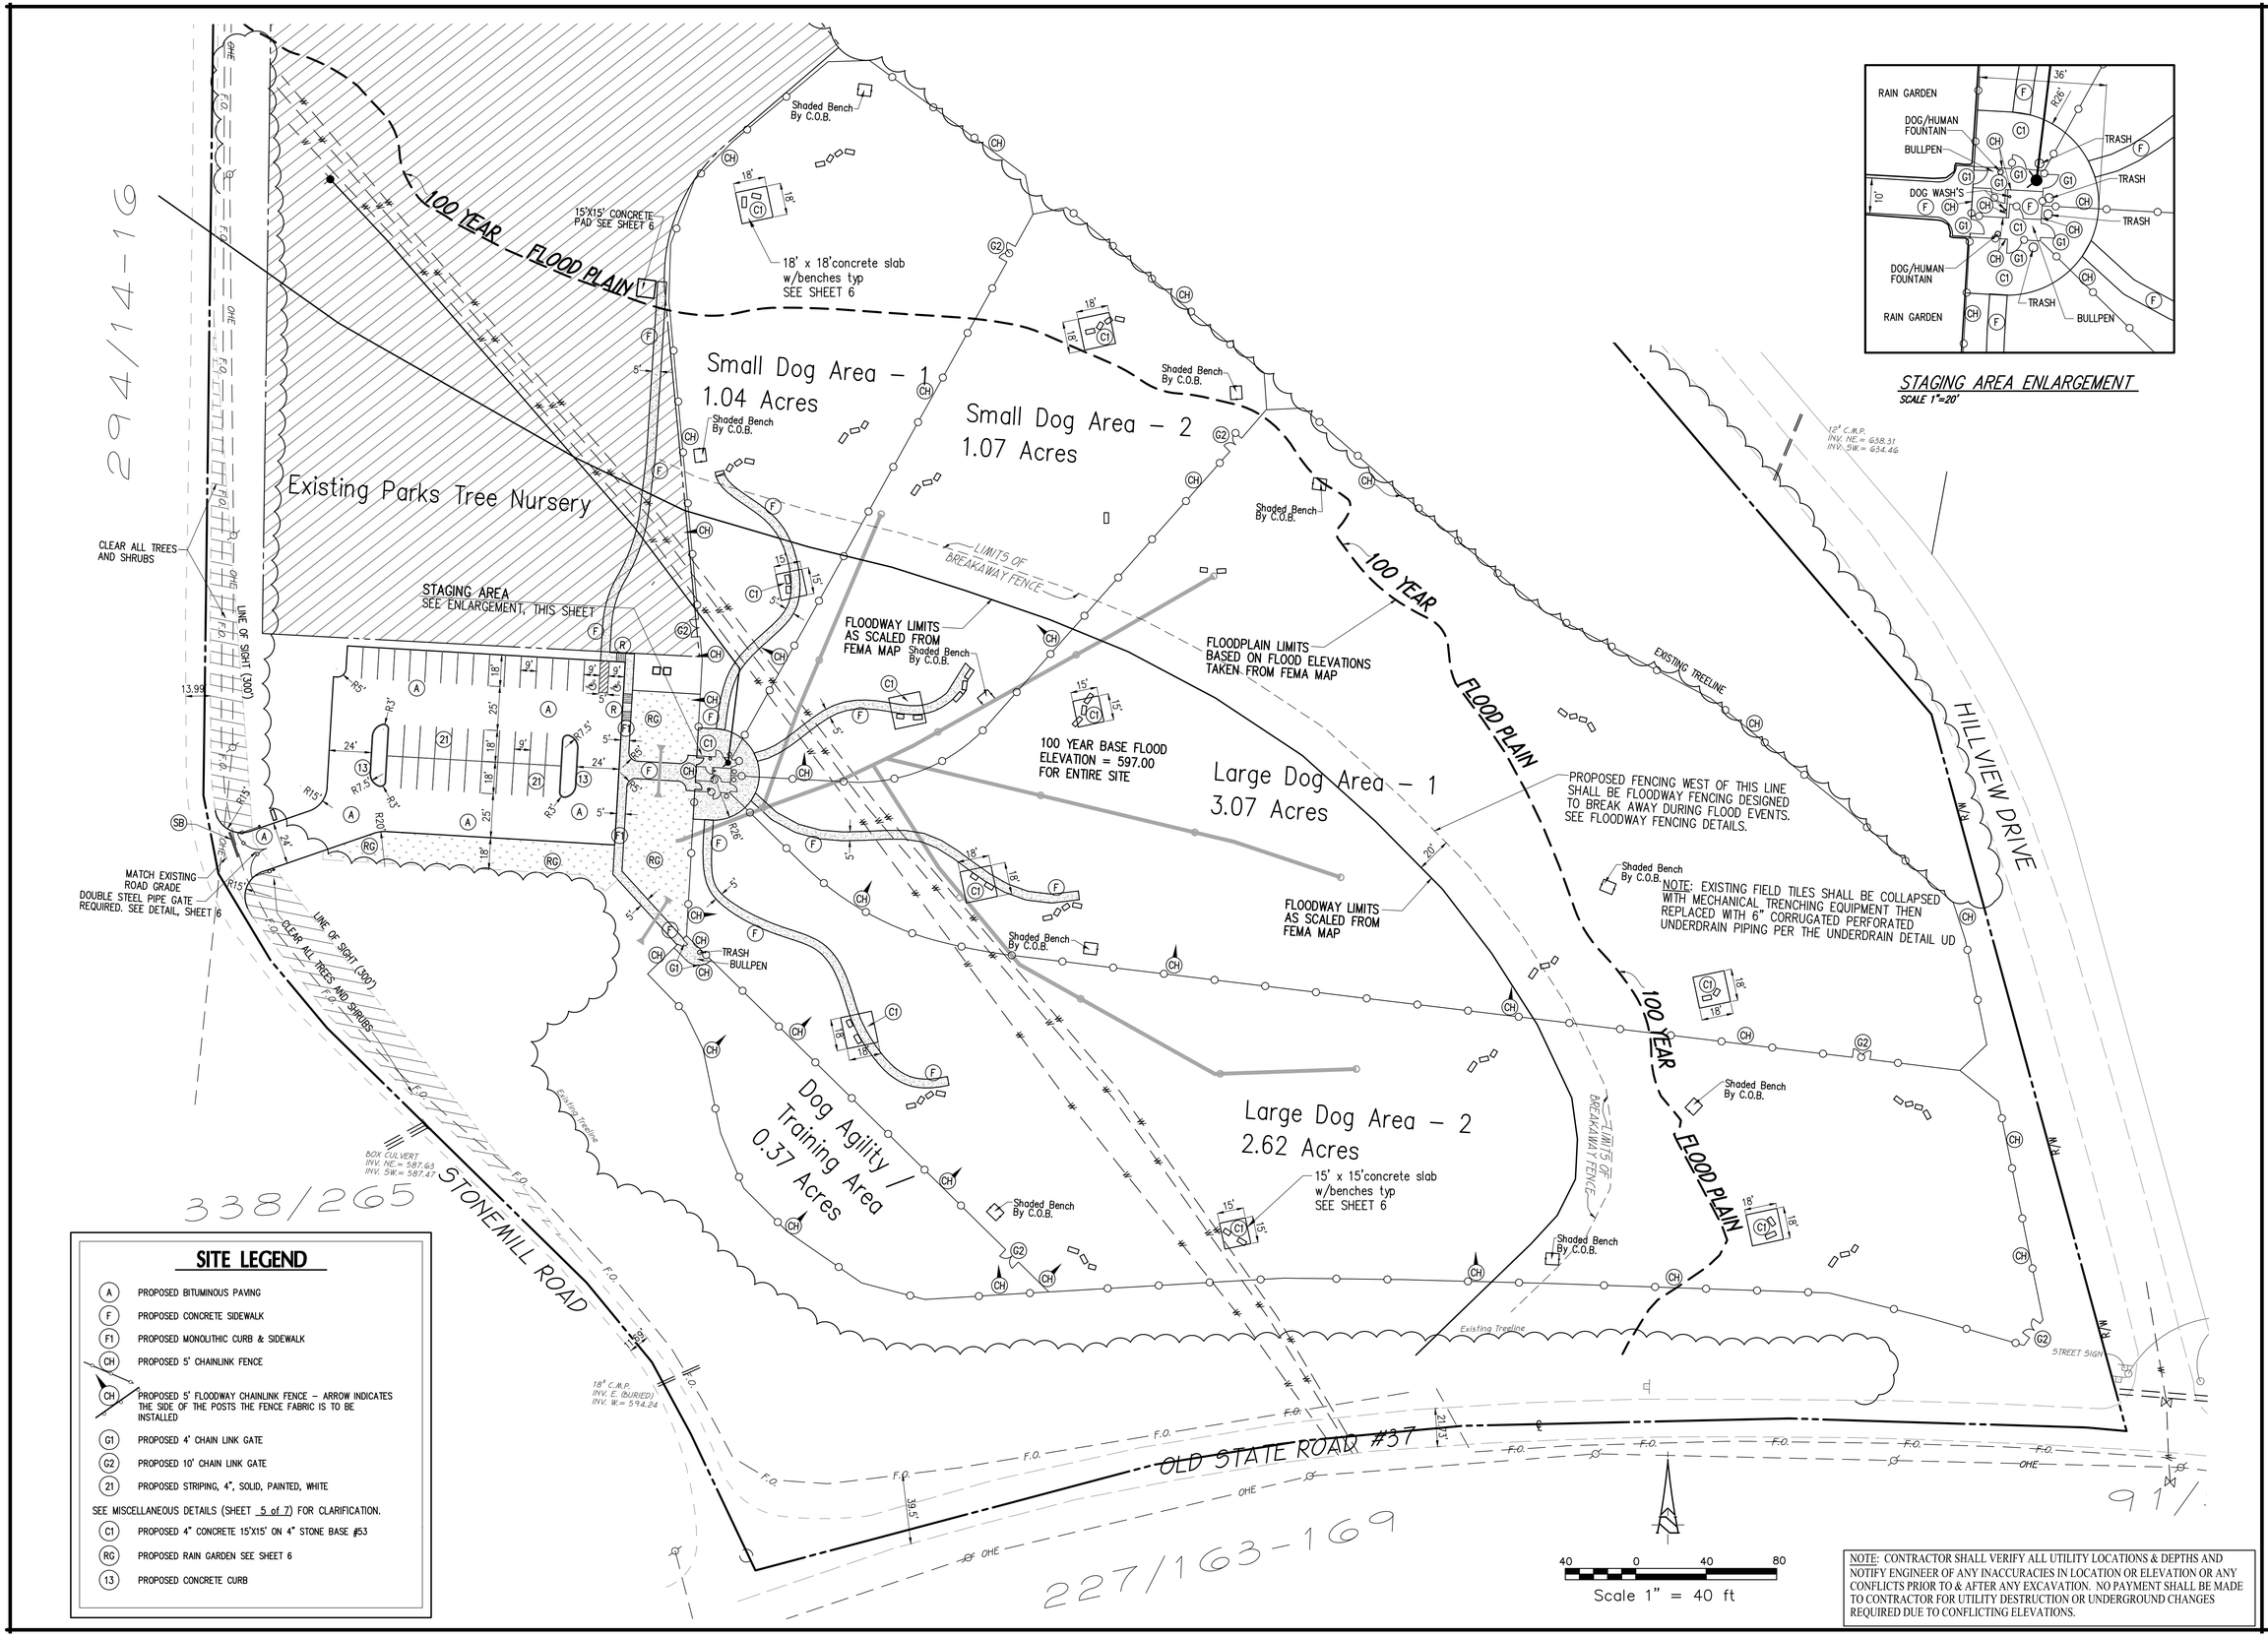

STAGING AREA ENLARGEMENT
SCALE 1"=20'

SITE LEGEND

A	PROPOSED BITUMINOUS PAVING
F	PROPOSED CONCRETE SIDEWALK
F1	PROPOSED MONOLITHIC CURB & SIDEWALK
CH	PROPOSED 5' CHAINLINK FENCE
CH	PROPOSED 5' FLOODWAY CHAINLINK FENCE – ARROW INDICATES THE SIDE OF THE POSTS THE FENCE FABRIC IS TO BE INSTALLED
G1	PROPOSED 4' CHAIN LINK GATE
G2	PROPOSED 10' CHAIN LINK GATE
21	PROPOSED STRIPING, 4", SOLID, PAINTED, WHITE

SEE MISCELLANEOUS DETAILS (SHEET 5 of 7) FOR CLARIFICATION.

C1	PROPOSED 4" CONCRETE 15'X15' ON 4" STONE BASE #53
RG	PROPOSED RAIN GARDEN SEE SHEET 6
13	PROPOSED CONCRETE CURB

NOTE: CONTRACTOR SHALL VERIFY ALL UTILITY LOCATIONS & DEPTHS AND NOTIFY ENGINEER OF ANY INACCURACIES IN LOCATION OR ELEVATION OR ANY CONFLICTS PRIOR TO & AFTER ANY EXCAVATION. NO PAYMENT SHALL BE MADE TO CONTRACTOR FOR UTILITY DESTRUCTION OR UNDERGROUND CHANGES REQUIRED DUE TO CONFLICTING ELEVATIONS.

revisions:

ARCHITECTURE
CIVIL ENGINEERING
PLANNING
BYNUM FANYO & ASSOCIATES, INC.
528 north walnut street
bloomington, indiana
(812) 332-8030
(812) 339-2990 (Fax)

JEFFREY S. FANYO No. 18283 STATE OF INDIANA PROFESSIONAL ENGINEER 10.19.10
certified by

Proposed:
FERGUSON DOG PARK
Bloomington Indiana

title: SITE PLAN

designed by: JBT
drawn by: DS
checked by:
sheet no: 3 OF 8
project no.: 200802