PASSED 9-0

ORDINANCE 92-59
AN ORDINANCE CONCERNING THE ANNEXATION OF ADJACENT AND CONTIGUOUS TERRITORY
(All American Storage and Huntington Place Sites)

WHEREAS, the Boundary of the City of Bloomington, Indiana, is adjacent to the real estate described herein.

NOW, THEREFORE, BE IT ORDAINED BY THE COMMON COUNCIL OF THE CITY OF BLOOMINGTON, INDIANA:

SECTION 1. That the following described land, commonly known as the All American Storage and Huntington Place sites, located on the 2600 block of South Henderson be, and the same is, hereby annexed to and declared a part of the City of Bloomington, Indiana, to-wit:

Part of the Northeast quarter of the Northwest quarter of Section 16, Township 8 North, Range 1 West, Monroe County, Indiana, more particularly described as follows:

Beginning at the Northeast corner of the Northwest quarter of said Section 16; thence SOUTH 89 degrees 10 minutes 37 seconds WEST 40.00 feet; thence SOUTH 00 degrees 20 minutes 49 seconds EAST to a point which lies at the intersection of the south right-of-way line of Winslow Road and the west right-of-way line of Henderson Street, said point being the point of beginning; thence WEST concurrent with the south right-of-way line of Winslow Road to the intersection of said right-of-way line with the northeast right-of-way line of Walnut Street Pike; thence southeasterly concurrent with the northeast right-of-way line of Walnut Street Pike to the intersection of said right-of-way line with the west right-of-way line of Henderson Street; thence NORTH concurrent with the west right-of-way line of Henderson Street to the point of beginning, containing 4.90 acres more or less.

SECTION 2. Be it further ordained, that the boundaries of the City of Bloomington shall be, and the same are, hereby declared to be extended so as to include all of the real estate hereinabove described as part of the City of Bloomington, Indiana.

SECTION 3. Pursuant to I.C. 36-4-3-3(d), the above described territory, which is hereby annexed to and declared a part of the City of Bloomington, Indiana, shall be assigned to Bloomington Common Council District V.

SECTION 4. Pursuant to I.C.36-4-3-7(d) this Ordinance shall take effect the second January 1 that follows its passage and adoption by the Common Council of the City of Bloomington and approval of the Mayor.

PASSED and ADOPTED by the Common Council of the City of Bloomington, Monroe County, Indiana, upon this 2nd day of December, 1992.

PAM SERVICE, President
Bloomington Common Council

ATTEST:

Patricia Williams

PATRICIA WILLIAMS, Clerk
City of Bloomington

PRESENTED by me to the Mayor of the City of Bloomington, Monroe County, Indiana, upon this 3rd day of December, 1992.

Patricia Williams
PATRICIA WILLIAMS, Clerk
City of Bloomington

SIGNED and APPROVED by me upon this 3rd day of December, 1992.

Tomilea Allison
TOMILEA ALLISON, Mayor
City of Bloomington

SYNOPSIS

This Ordinance annexes property on the south side of Bloomington in Monroe County, Indiana, known as the All American Storage and Huntington Place sites.

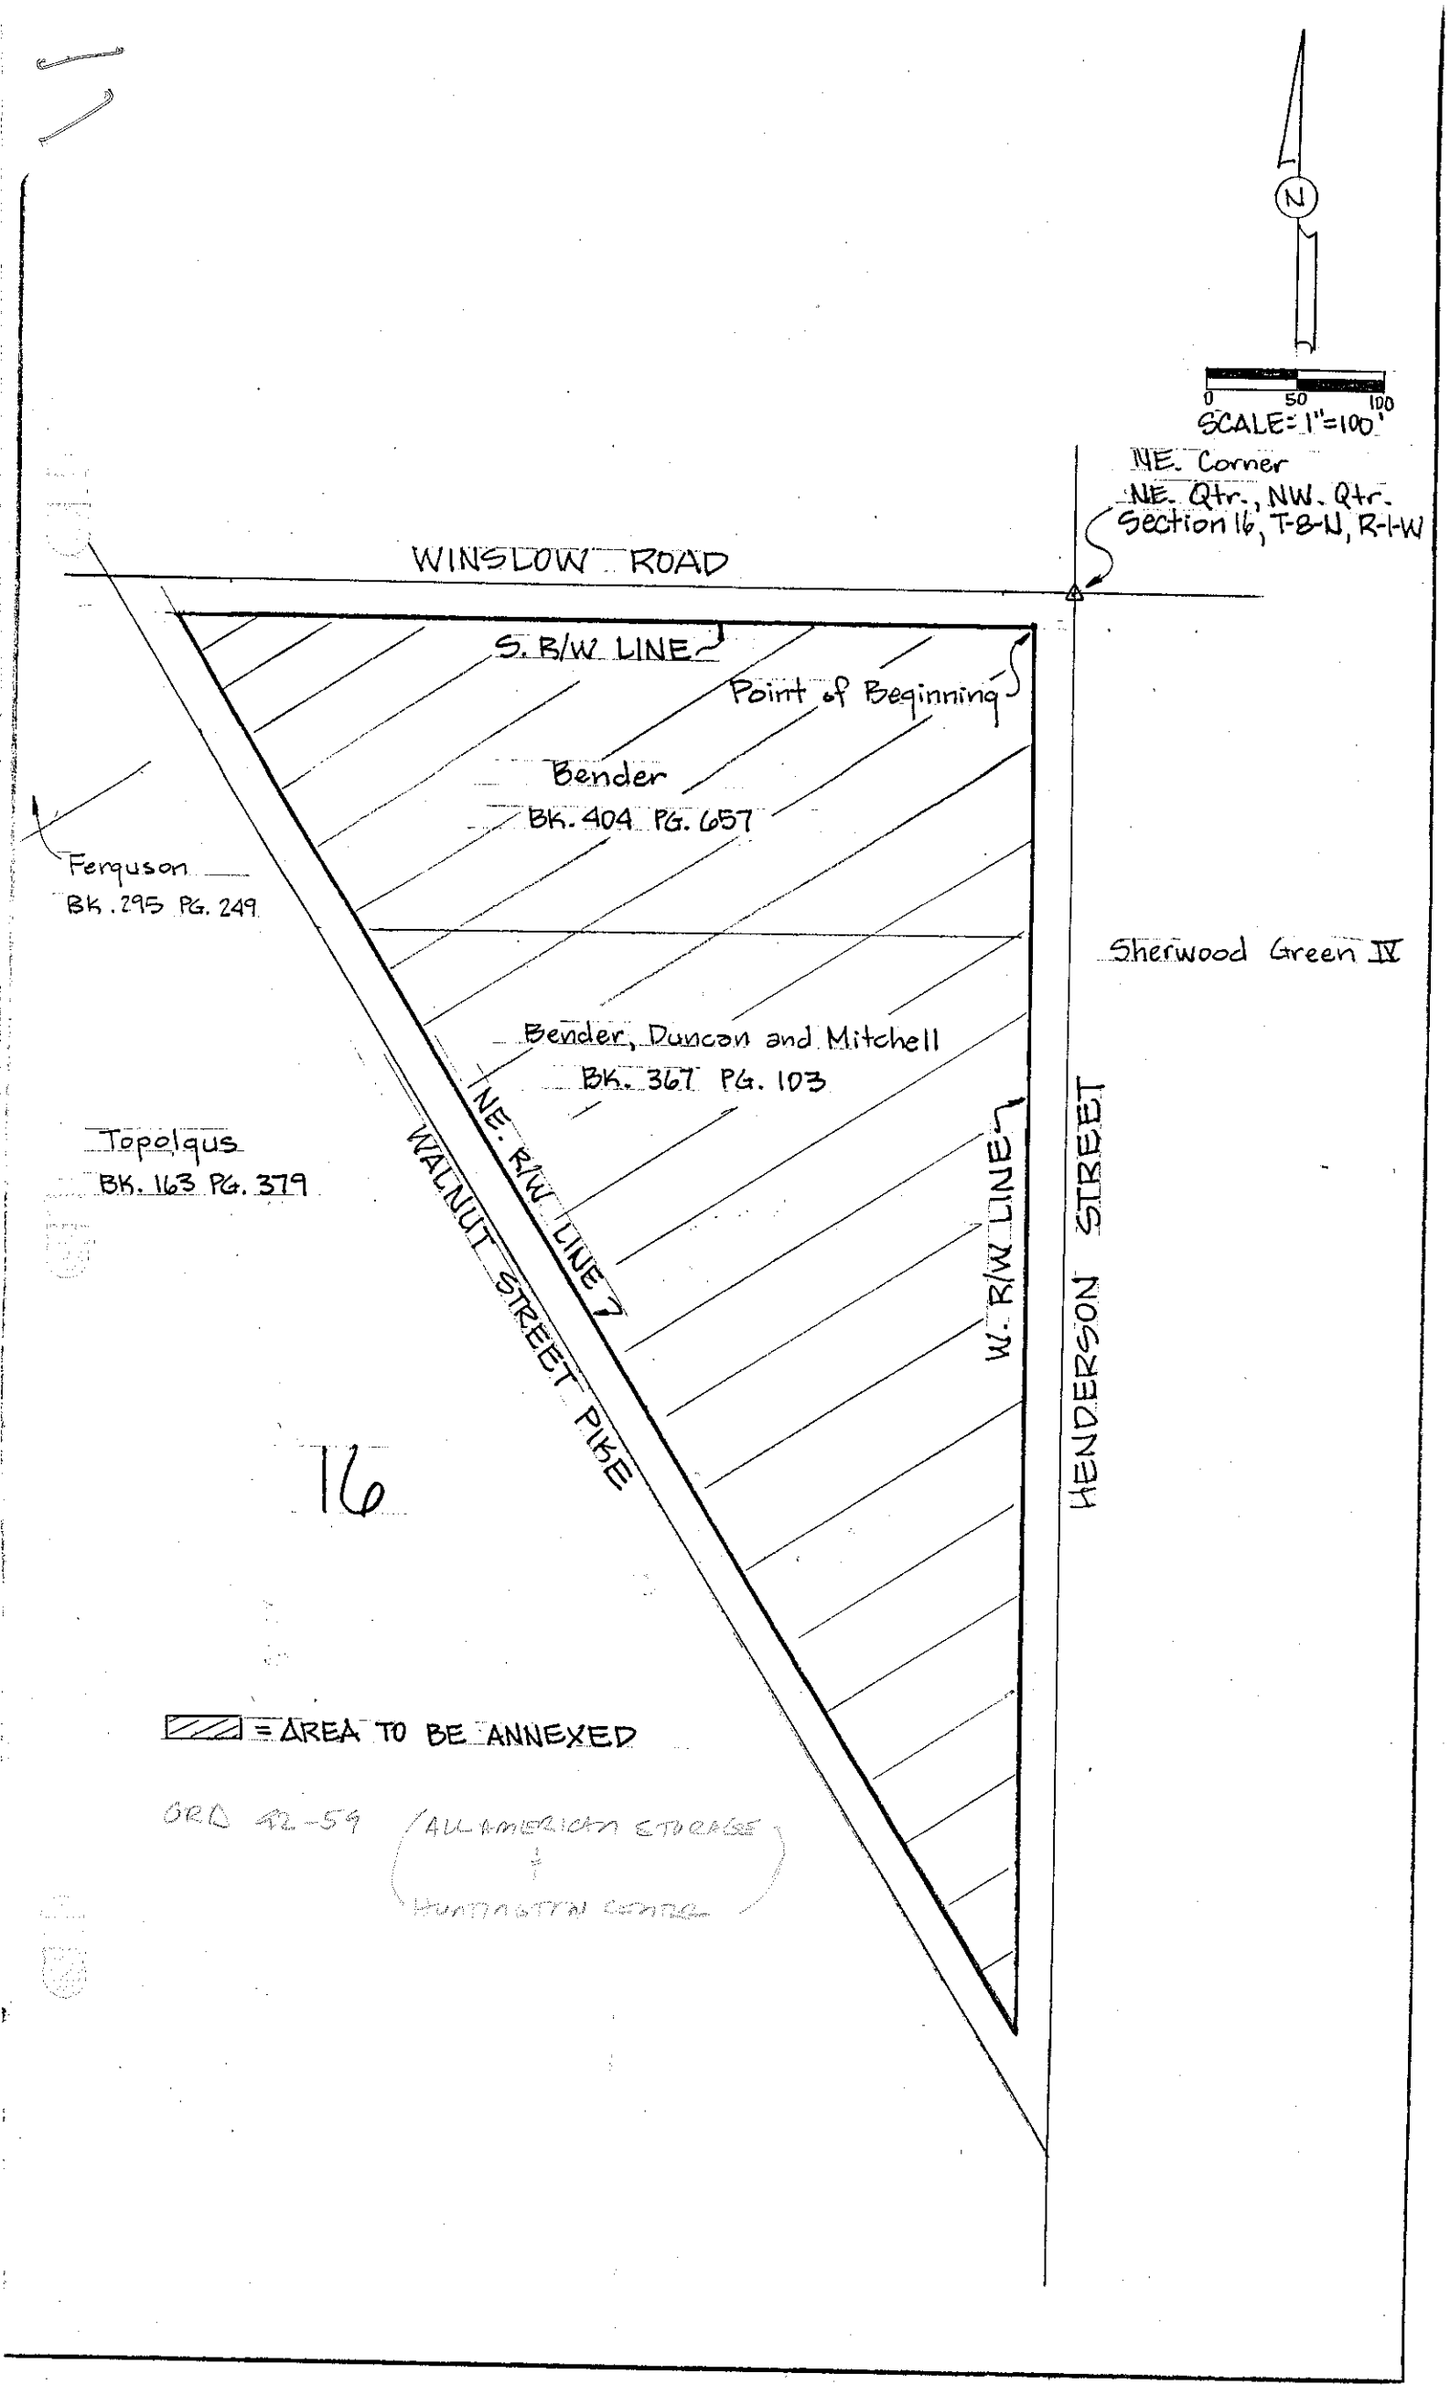
N
0 50 100
SCALE: 1"=100'
NE. Corner
NE. Qtr., NW. Qtr.
Section 16, T-8-N, R-1-W
WINSLOW ROAD
S. B/W LINE
Point of Beginning
Bender
BK. 404 PG. 657
Ferguson
BK. 295 PG. 249
Sherwood Green IV
Bender, Duncan and Mitchell
BK. 367 PG. 103
Topolqus
BK. 163 PG. 379
NE. R/W LINE
WALNUT STREET PIKE
W. R/W LINE
HENDERSON STREET
16
= AREA TO BE ANNEXED
ORD 92-59
(ALL AMERICAN STORAGE
&
HUNTINGTON CENTER)