SIGN AND PAVEMENT MARKING ITEMS

33	SNOWPLOWABLE RAISED PAVEMENT MARKER (WHITE) ON 30' SPACING
36	THERMOPLASTIC TRANSVERSE MESSAGE MARKING, ARROW
37	THERMOPLASTIC PAVEMENT MESSAGE MARKING, WORD "ONLY"
38	24" STOP LINE, THERMOPLASTIC, WHITE, TRANSVERSE MARKING
39	8" SOLID, THERMOPLASTIC, WHITE, LINE
46	4" SOLID, THERMOPLASTIC, WHITE, LINE
47	4" DOTTED, THERMOPLASTIC, WHITE, LINE (2' SEGMENT, 8' GAP - 10' CYCLE)
49	4" DOUBLE, THERMOPLASTIC, YELLOW, LINE
50	NO CHANGE REQUIRED TO EXISTING SIGN AND SUPPORTS
48	4" BROKEN, THERMOPLASTIC, WHITE, LINE (10' SEGMENT, 20' GAP - 30' CYCLE)
56	REMOVE EXISTING SHEET SIGN AND SUPPORTS
62	NEW SHEET SIGN AND SUPPORTS REQUIRED
64	NEW LOCAL ROAD NAME SIGN AND SUPPORT REQUIRED
65	EXISTING SIGN TO BE REMOVED THEN RESET BY CONTRACTOR
66	EXISTING SIGN TO BE REMOVED AND RESET BY OWNER

RECOMMENDED FOR APPROVAL _____ DESIGN ENGINEER _____ DATE

DESIGNED: BR DRAWN: SI

CHECKED: JAW (DPW) CHECKED: BR

INDIANA
DEPARTMENT OF TRANSPORTATION

SIGN AND PAVEMENT MARKINGS PLAN

HORIZONAL SCALE	BRIDGE FILE
1" = 20'-0"	N/A
VERTICAL SCALE	DESIGNATION
N/A	0800443
SURVEY BOOK	SHEETS
N/A	15 of 36
CONTRACT	PROJECT
	0800443

c:\projects\00015\dgn\pavemark\015spm001.dgn
spm001
9/9/2009 11:40:59 PM

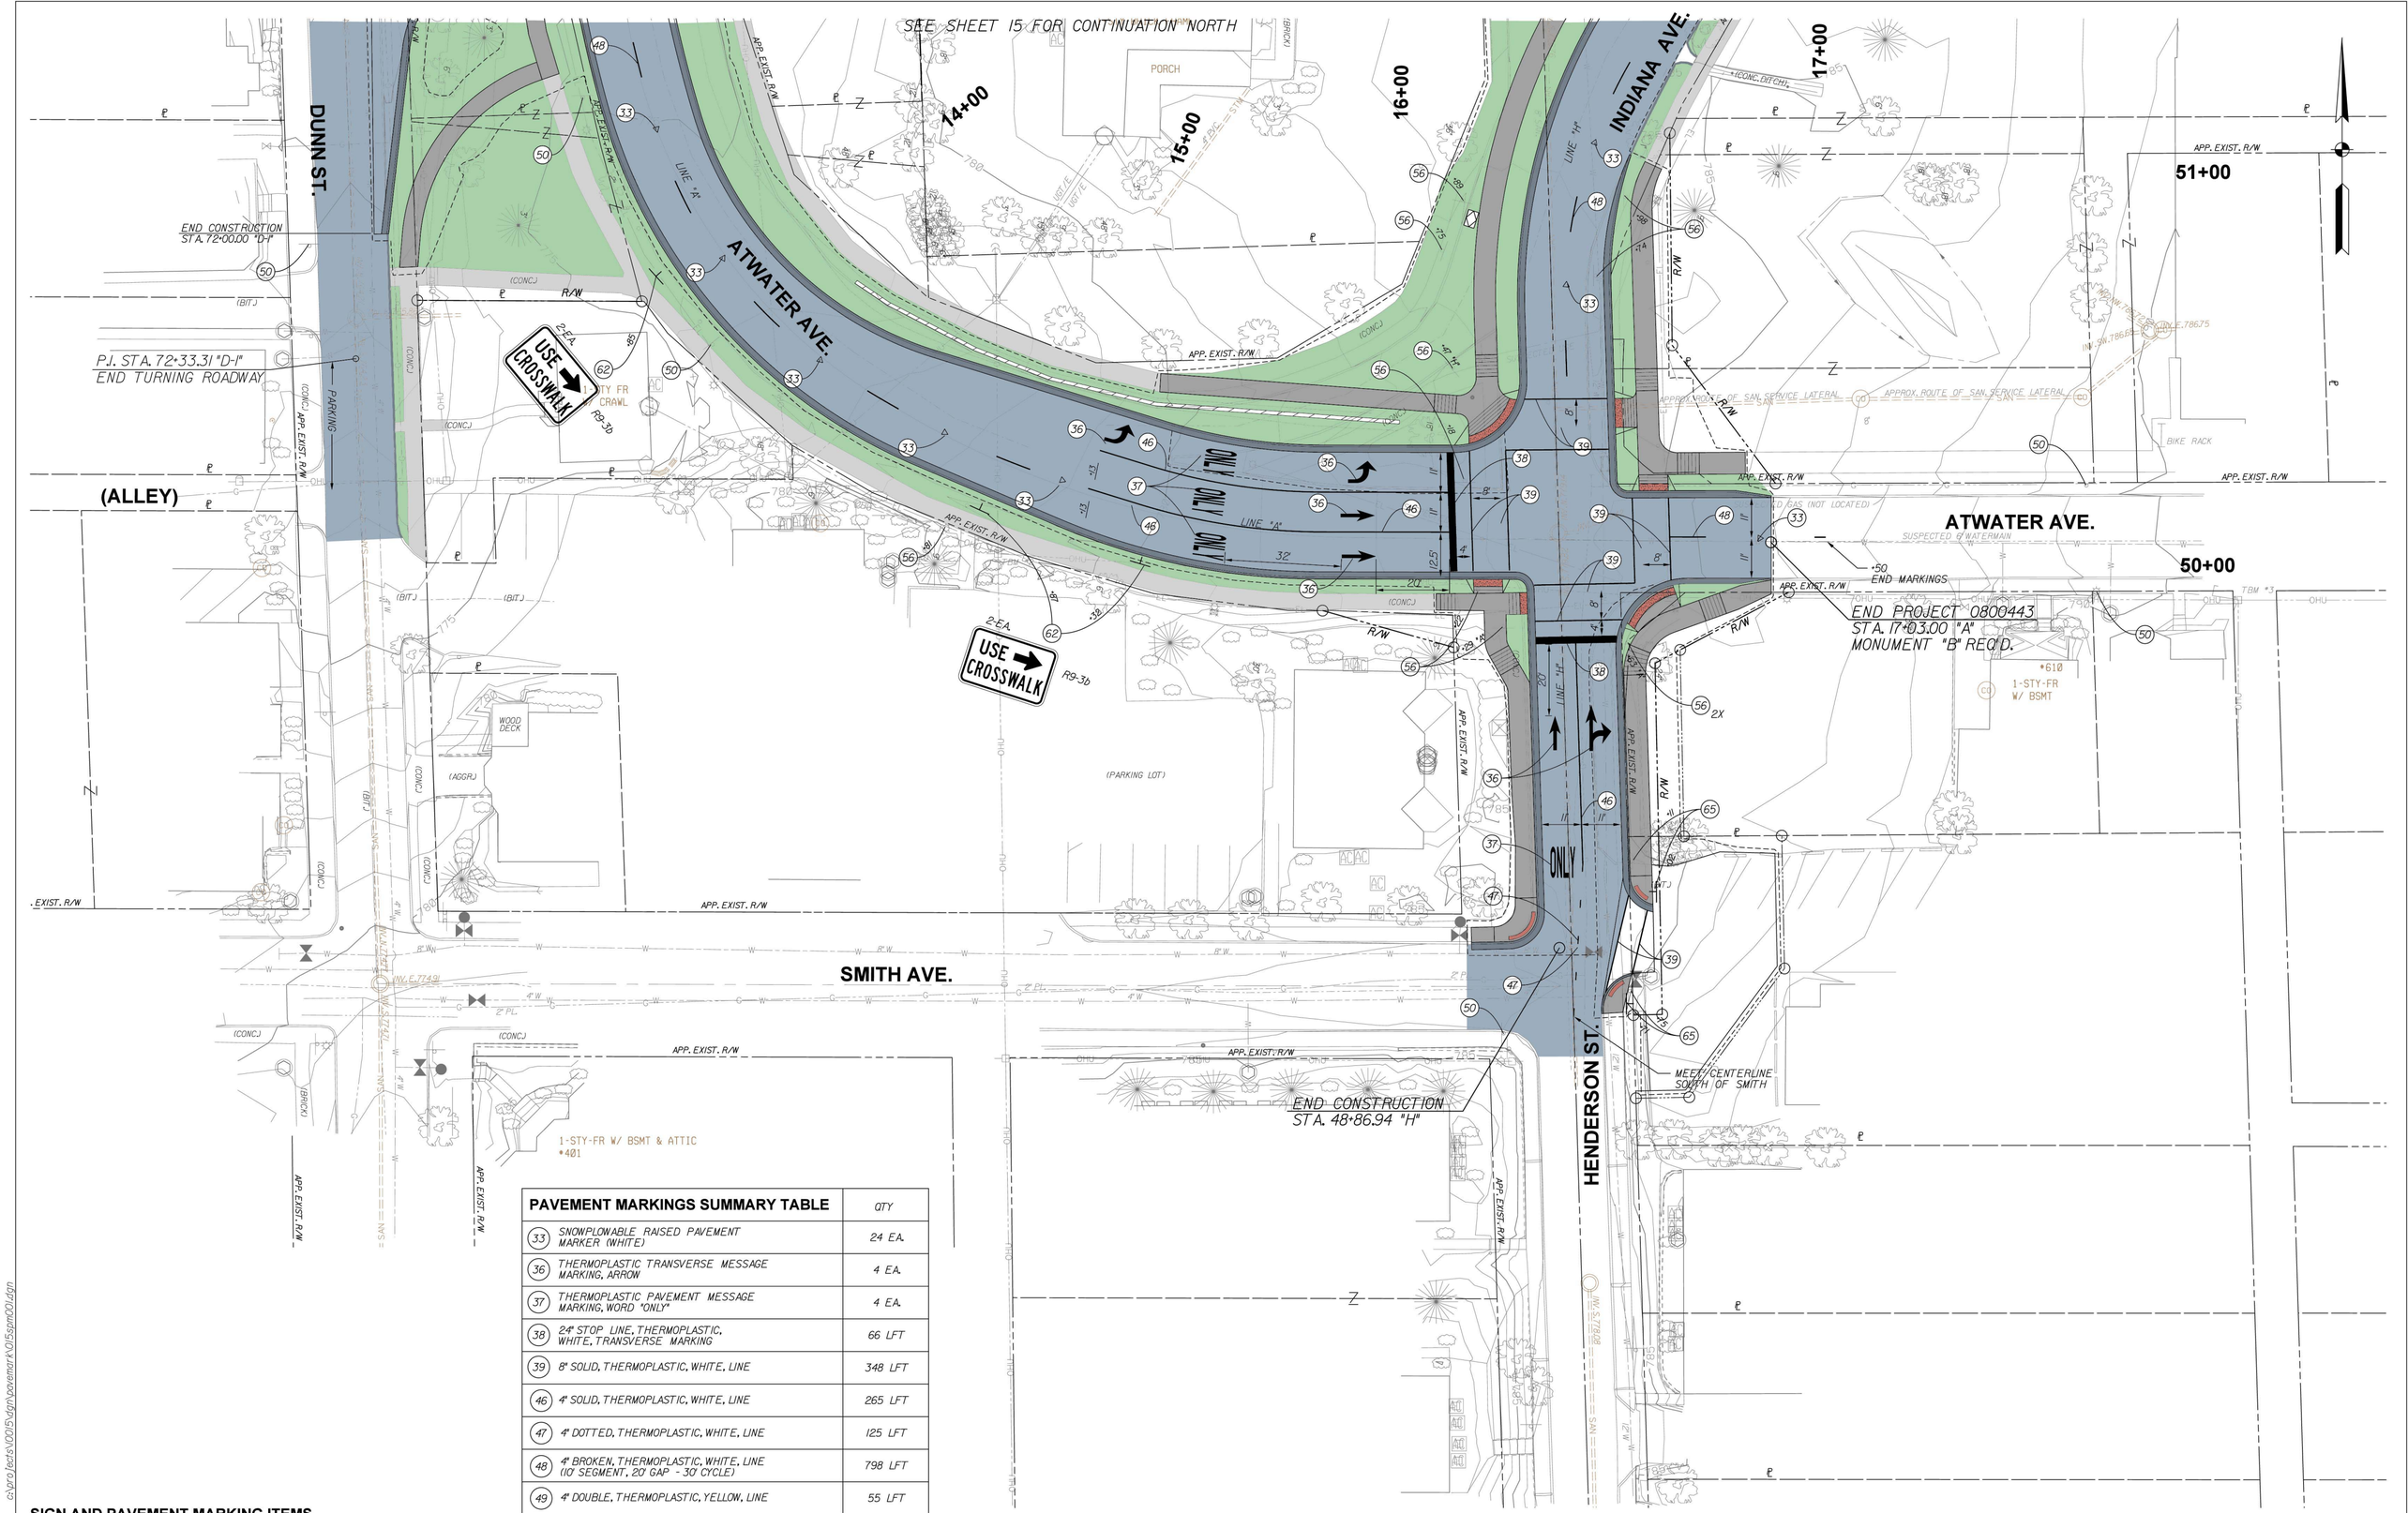

PAVEMENT MARKINGS SUMMARY TABLE		QTY
33	SNOWPLOWABLE RAISED PAVEMENT MARKER (WHITE)	24 EA.
36	THERMOPLASTIC TRANSVERSE MESSAGE MARKING, ARROW	4 EA.
37	THERMOPLASTIC PAVEMENT MESSAGE MARKING, WORD "ONLY"	4 EA.
38	24" STOP LINE, THERMOPLASTIC, WHITE, TRANSVERSE MARKING	66 LFT
39	8" SOLID, THERMOPLASTIC, WHITE, LINE	348 LFT
46	4" SOLID, THERMOPLASTIC, WHITE, LINE	265 LFT
47	4" DOTTED, THERMOPLASTIC, WHITE, LINE	125 LFT
48	4" BROKEN, THERMOPLASTIC, WHITE, LINE (10' SEGMENT, 20' GAP - 30' CYCLE)	798 LFT
49	4" DOUBLE, THERMOPLASTIC, YELLOW, LINE	55 LFT

SIGN AND PAVEMENT MARKING ITEMS

- 33 SNOWPLOWABLE RAISED PAVEMENT MARKER (WHITE) ON 30' SPACING
- 36 THERMOPLASTIC TRANSVERSE MESSAGE MARKING, ARROW
- 37 THERMOPLASTIC PAVEMENT MESSAGE MARKING, WORD "ONLY"
- 38 24" STOP LINE, THERMOPLASTIC, WHITE, TRANSVERSE MARKING
- 39 8" SOLID, THERMOPLASTIC, WHITE, LINE
- 46 4" SOLID, THERMOPLASTIC, WHITE, LINE
- 47 4" DOTTED, THERMOPLASTIC, WHITE, LINE (2' SEGMENT, 8' GAP - 10' CYCLE)
- 49 4" DOUBLE, THERMOPLASTIC, YELLOW, LINE
- 50 NO CHANGE REQUIRED TO EXISTING SIGN AND SUPPORTS
- 48 4" BROKEN, THERMOPLASTIC, WHITE, LINE (10' SEGMENT, 20' GAP - 30' CYCLE)
- 56 REMOVE EXISTING SHEET SIGN AND SUPPORTS
- 62 NEW SHEET SIGN AND SUPPORTS REQUIRED
- 64 NEW LOCAL ROAD NAME SIGN AND SUPPORT REQUIRED
- 65 EXISTING SIGN TO BE REMOVED THEN RESET BY CONTRACTOR
- 66 EXISTING SIGN TO BE REMOVED AND RESET BY OWNER

RECOMMENDED FOR APPROVAL _____ DESIGN ENGINEER _____ DATE

DESIGNED: BR DRAWN: SI

CHECKED: JAW (DPW) CHECKED: BR

INDIANA
DEPARTMENT OF TRANSPORTATION

SIGN AND PAVEMENT MARKINGS PLAN

HORIZONAL SCALE	BRIDGE FILE
1" = 20'-0"	N/A
VERTICAL SCALE	DESIGNATION
N/A	0800443
SURVEY BOOK	SHEETS
N/A	16 of 36
CONTRACT	PROJECT
	0800443

c:\projects\0015\dgn\pavemark\015spm001.dgn
spm002 9/9/2009 11:41:10 PM