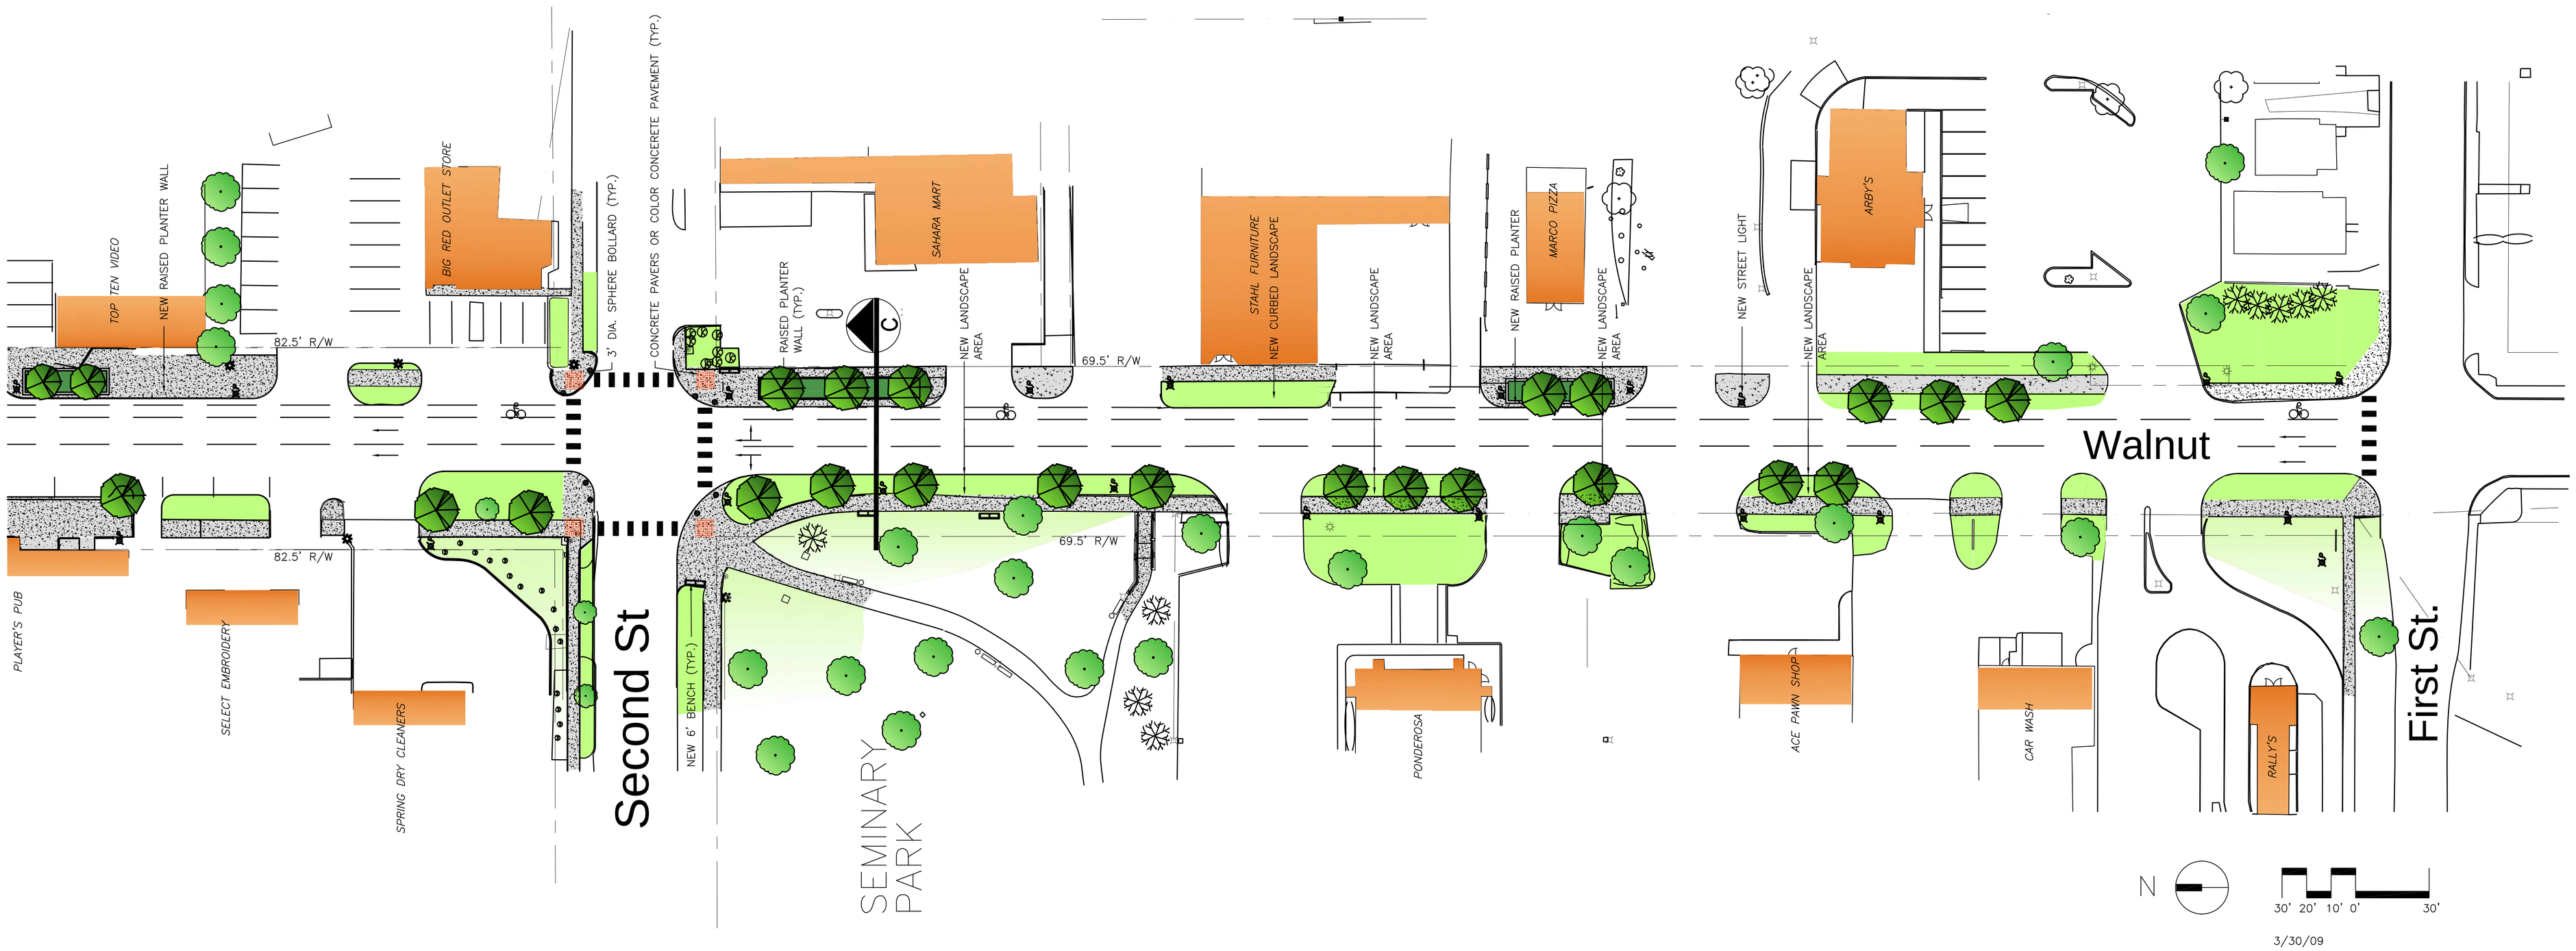

CITY OF BLOOMINGTON

SCHEMATIC DESIGN - SOUTH

WALNUT STREET STREETSCAPE

CORNERSTONE
PLANNING & DESIGN, INC.
LANDSCAPE ARCHITECTURE DESIGN SERVICES
PHONE: (317) 849-0600