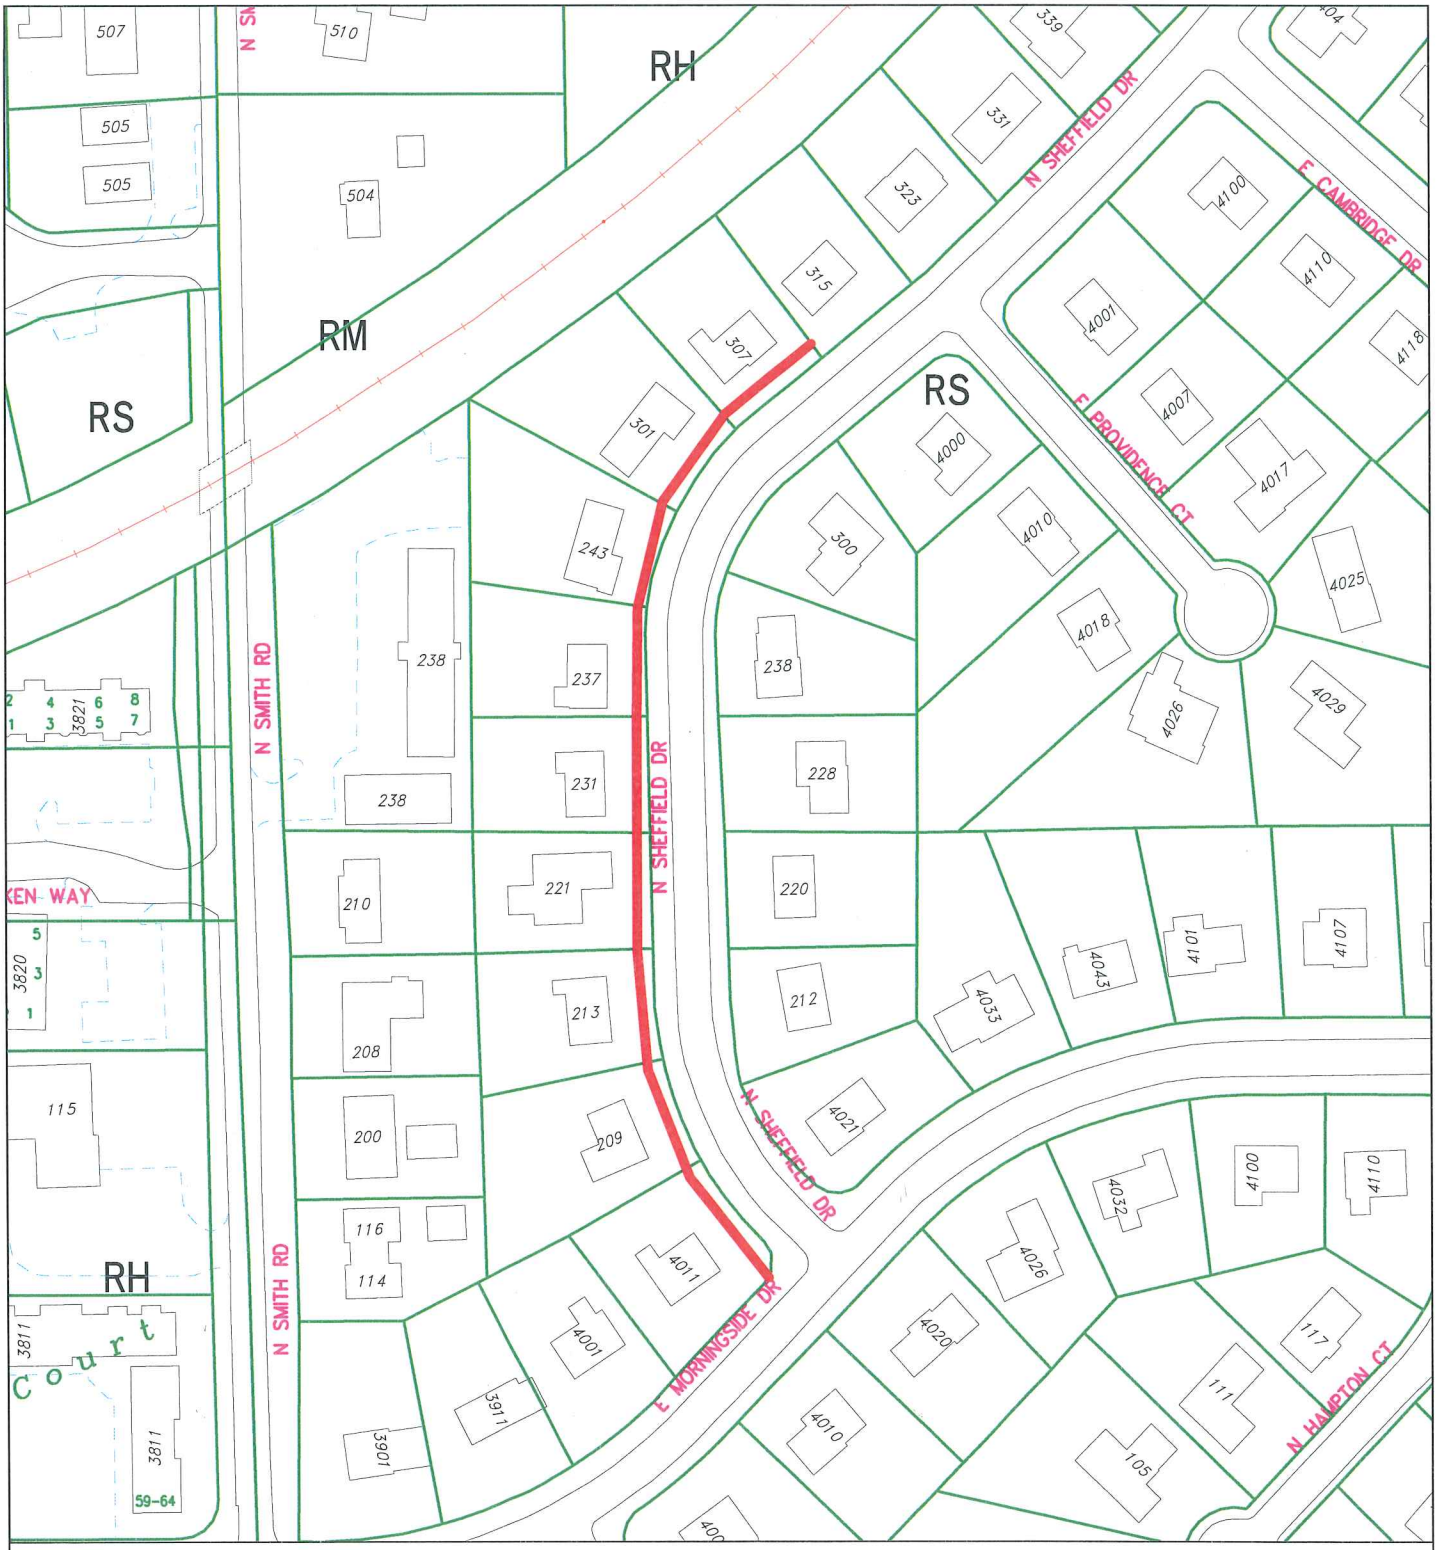

Sheffield Drive Sidewalk Project (2015)

City of Bloomington
Planning & Transportation

By: nickeln
11 May 15

150 0 150 300 450

N

Scale: 1" = 150'

For reference only; map information NOT warranted.