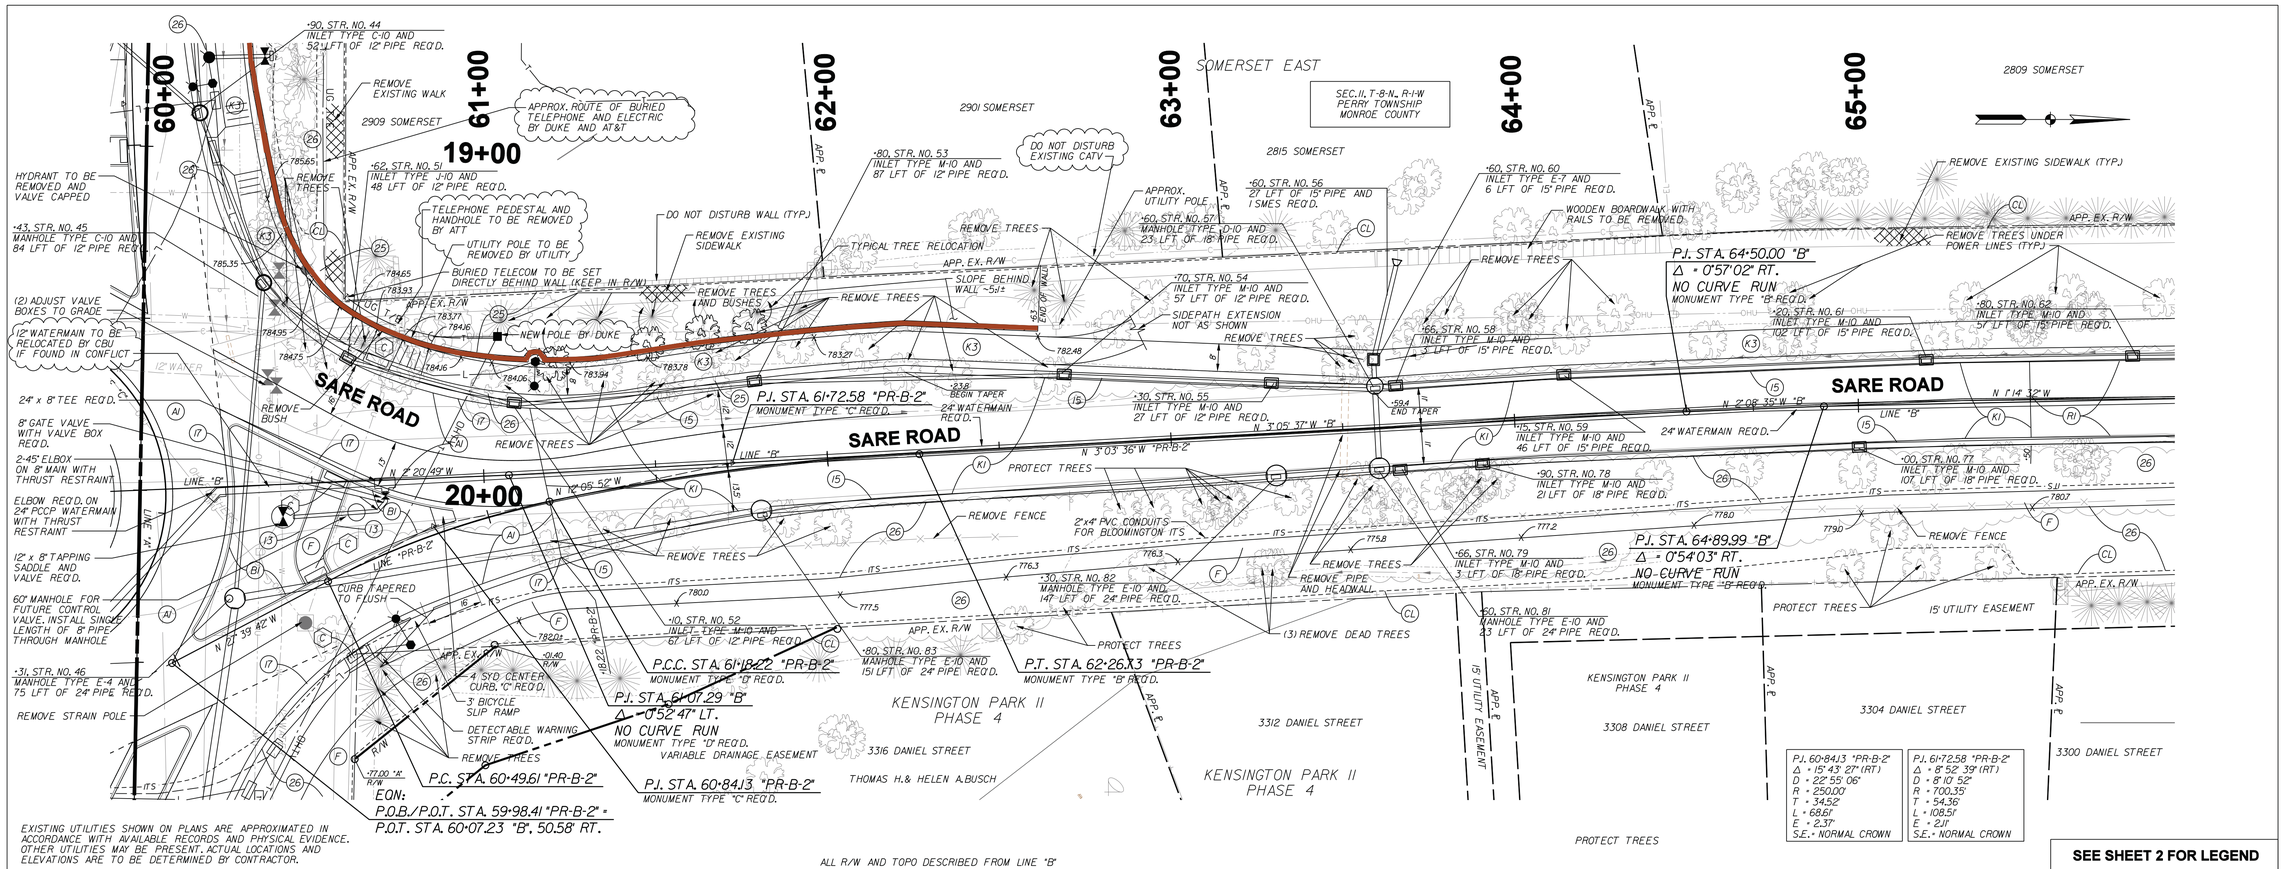

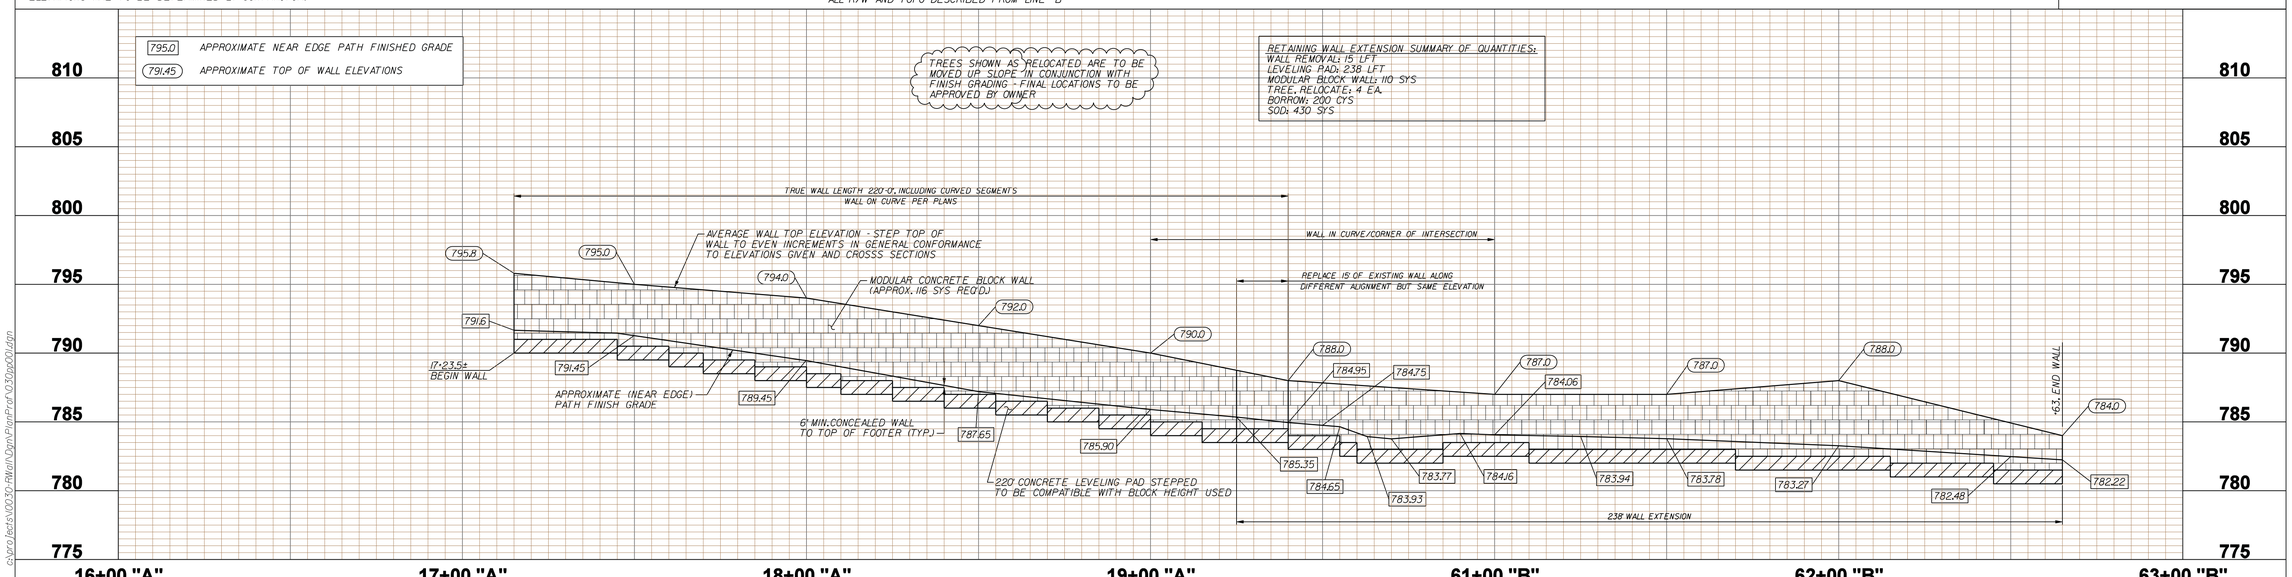

BROCK RIDGWAY REGISTERED No. 19300092 STATE OF INDIANA PROFESSIONAL ENGINEER

RECOMMENDED FOR APPROVAL _____ DESIGN ENGINEER — DATE 1/13/2015

DESIGNED: BR | DRAWN: SCS

CHECKED: MT | CHECKED: BR

INDIANA DEPARTMENT OF TRANSPORTATION

RETAINING WALL EXTENSION

HORIZONTAL SCALE	BRIDGE FILE
1" = 20'-0"	N/A
VERTICAL SCALE	DESIGNATION
1" = 5'-0"	0900213
SURVEY BOOK	SHEETS
	X of
CONTRACT	PROJECT
R-33668	0900213

BROT 7/22/2013 1:20:42 PM c:\projects\0030-RWalls\Dgn\PlanProf\030p001.dgn