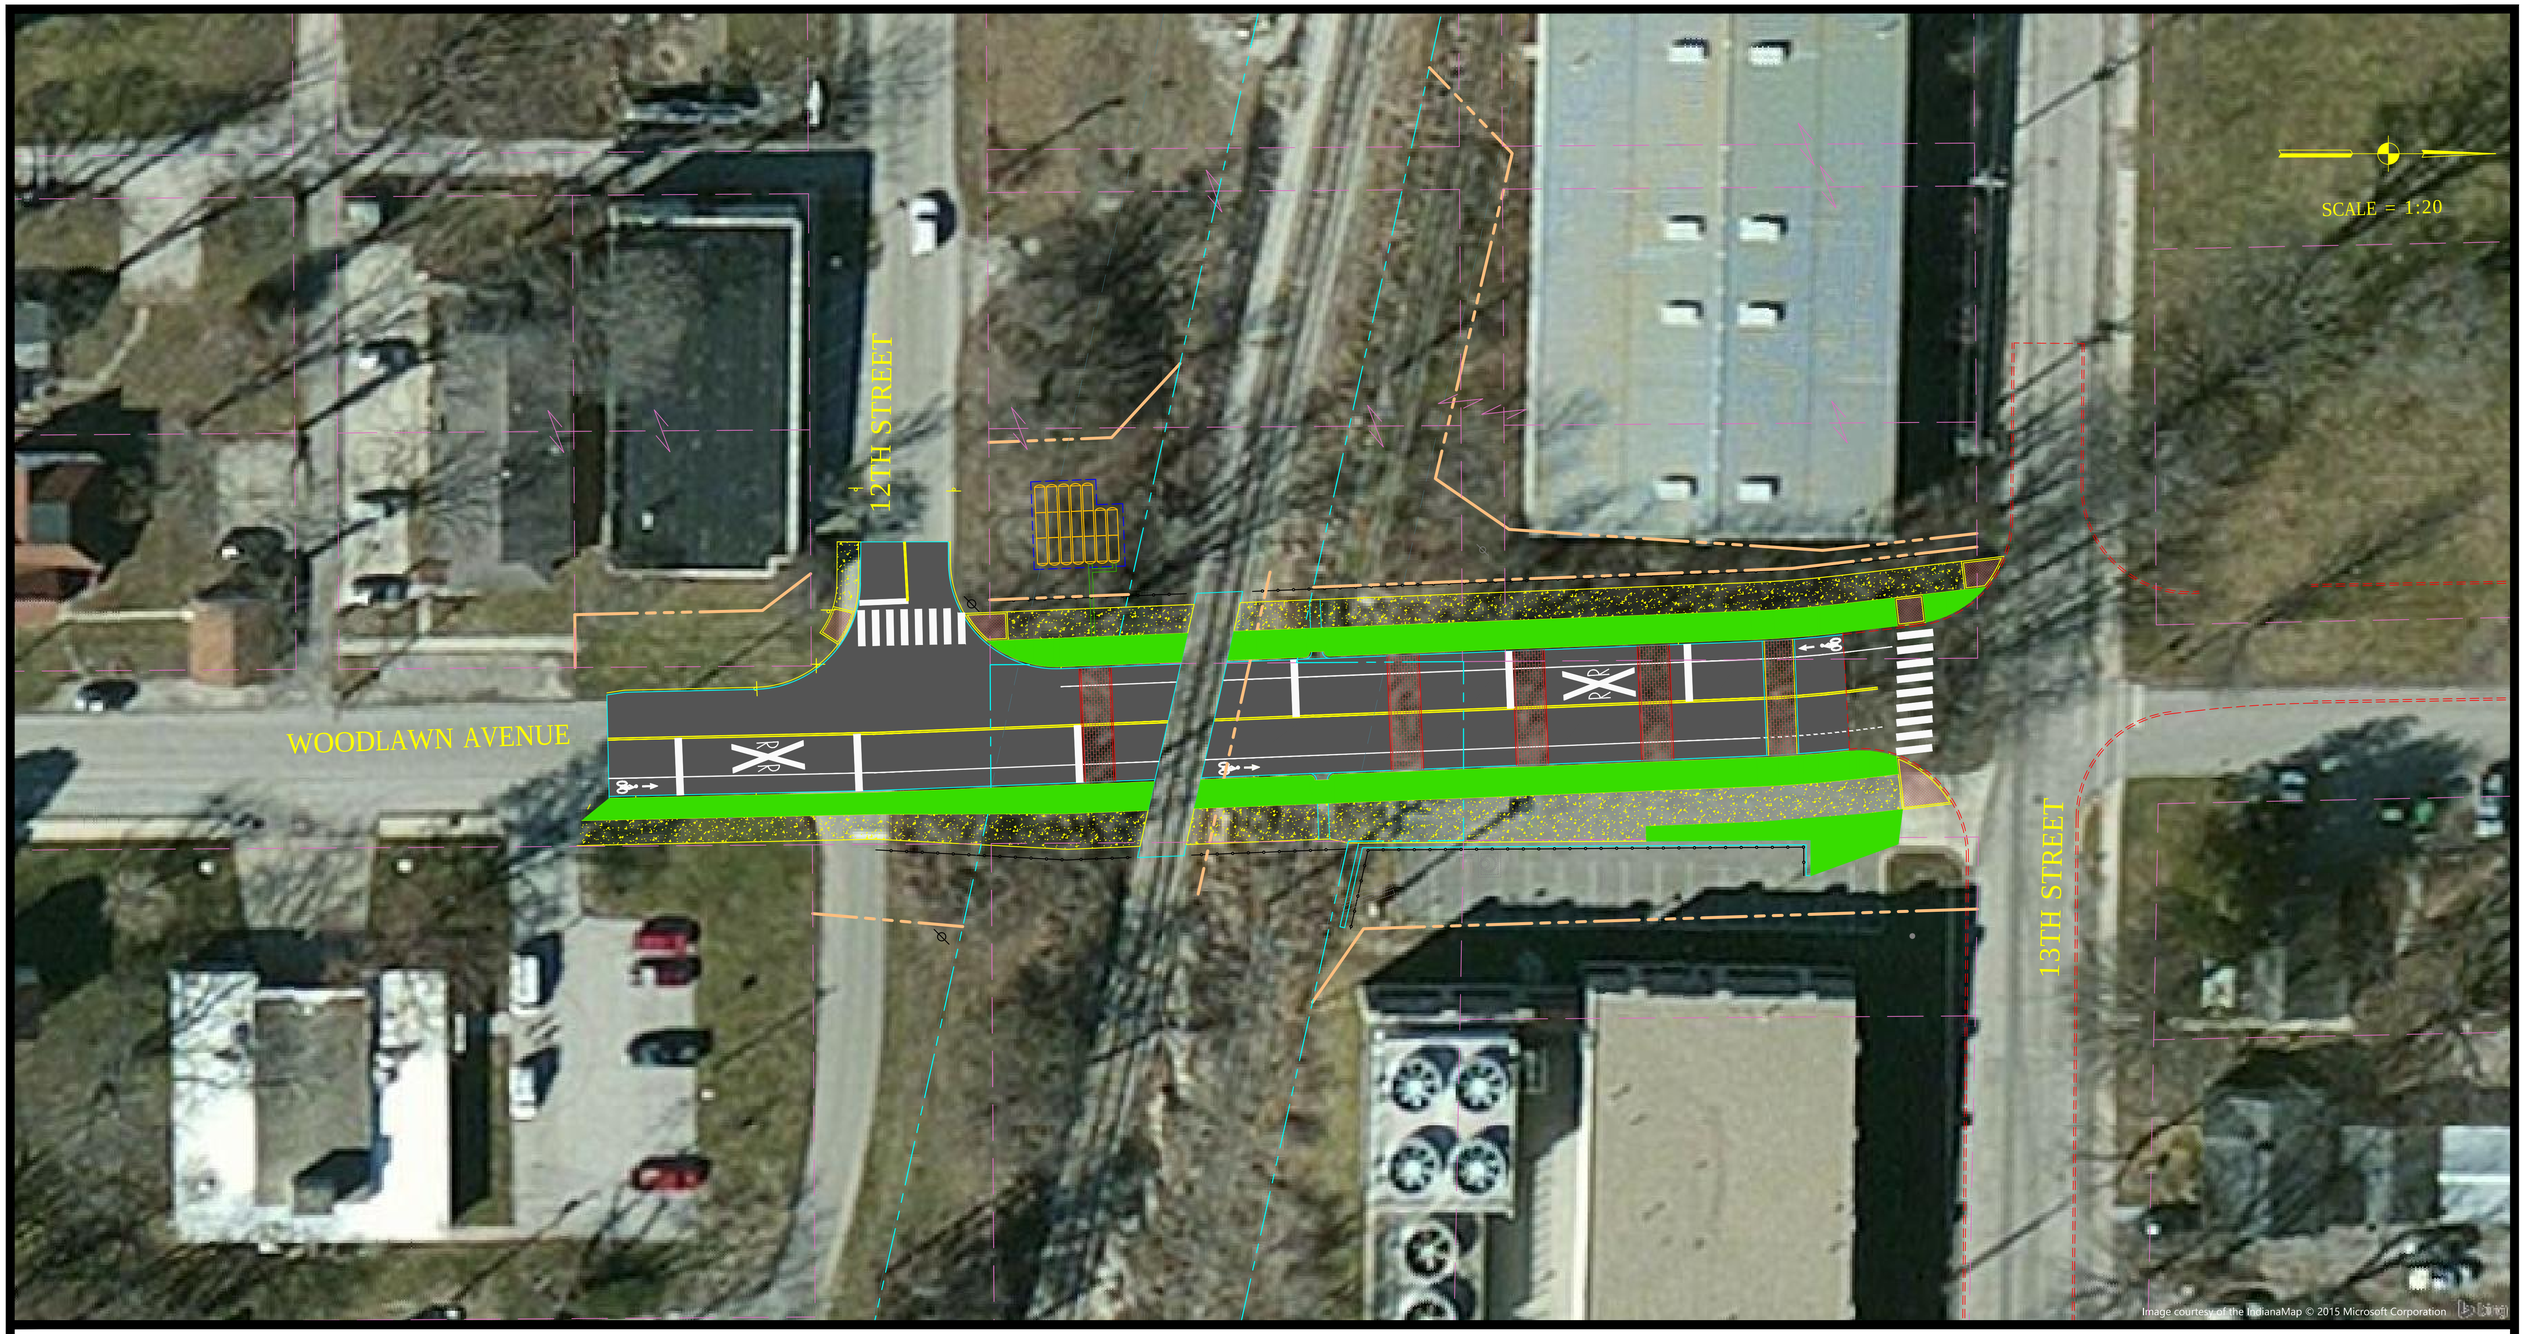

WOODLAWN AVE.
CONSTRUCTION OF AN AT-GRADE RAILROAD CROSSING BETWEEN 12TH STREET AND 13TH STREET

CROSSROAD ENGINEERS, PC
Transportation & Development Consultants
3417 SHERMAN DR. BEECH GROVE, IN 46107 (317) 780-1555