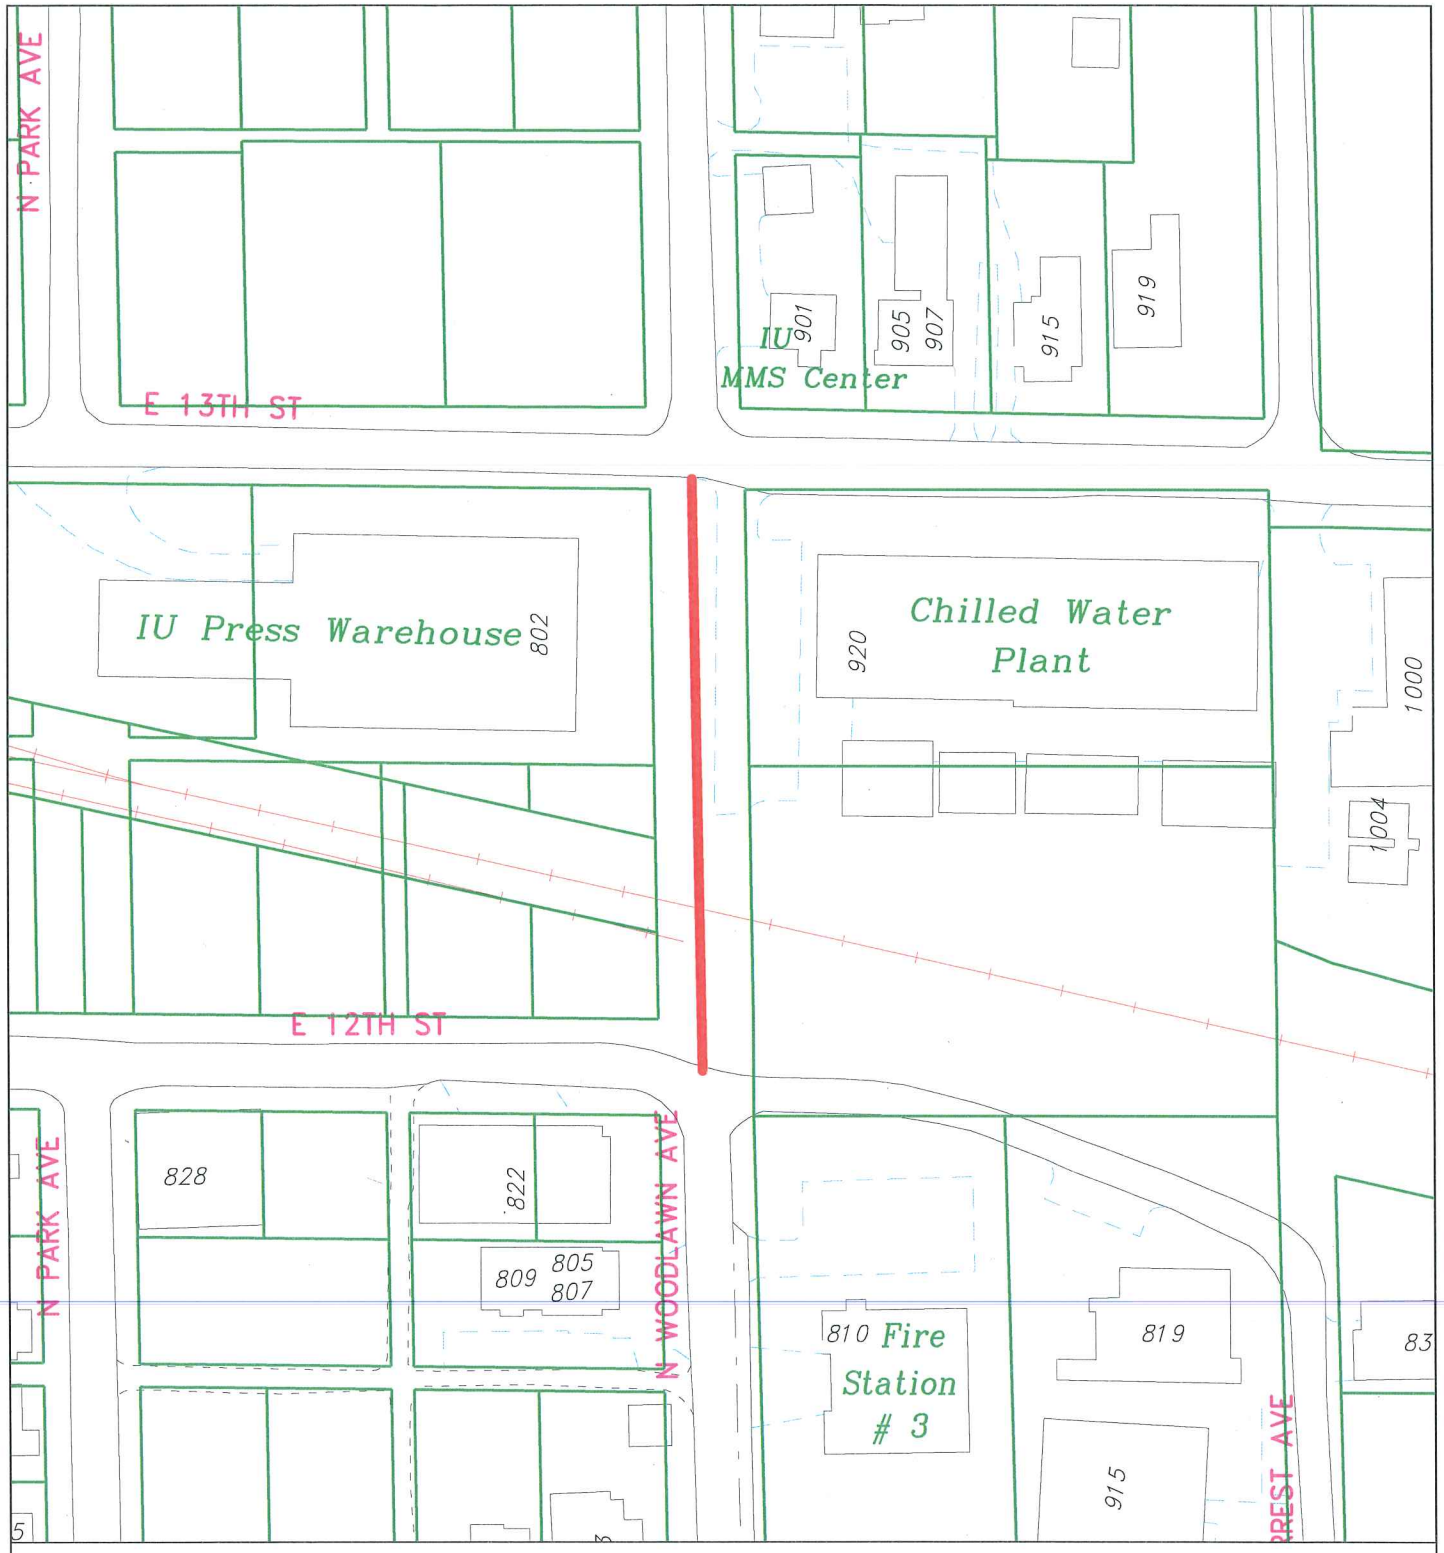

Woodlawn Avenue Railroad Crossing Project

Extending N. Woodlawn Avenue (between E. 12 Street and E. 13th Street)

By: nickeln

12 Oct 15

100 0 100 200 300

N

City of Bloomington
Planning & Transportation

Scale: 1" = 100'

For reference only; map information NOT warranted.