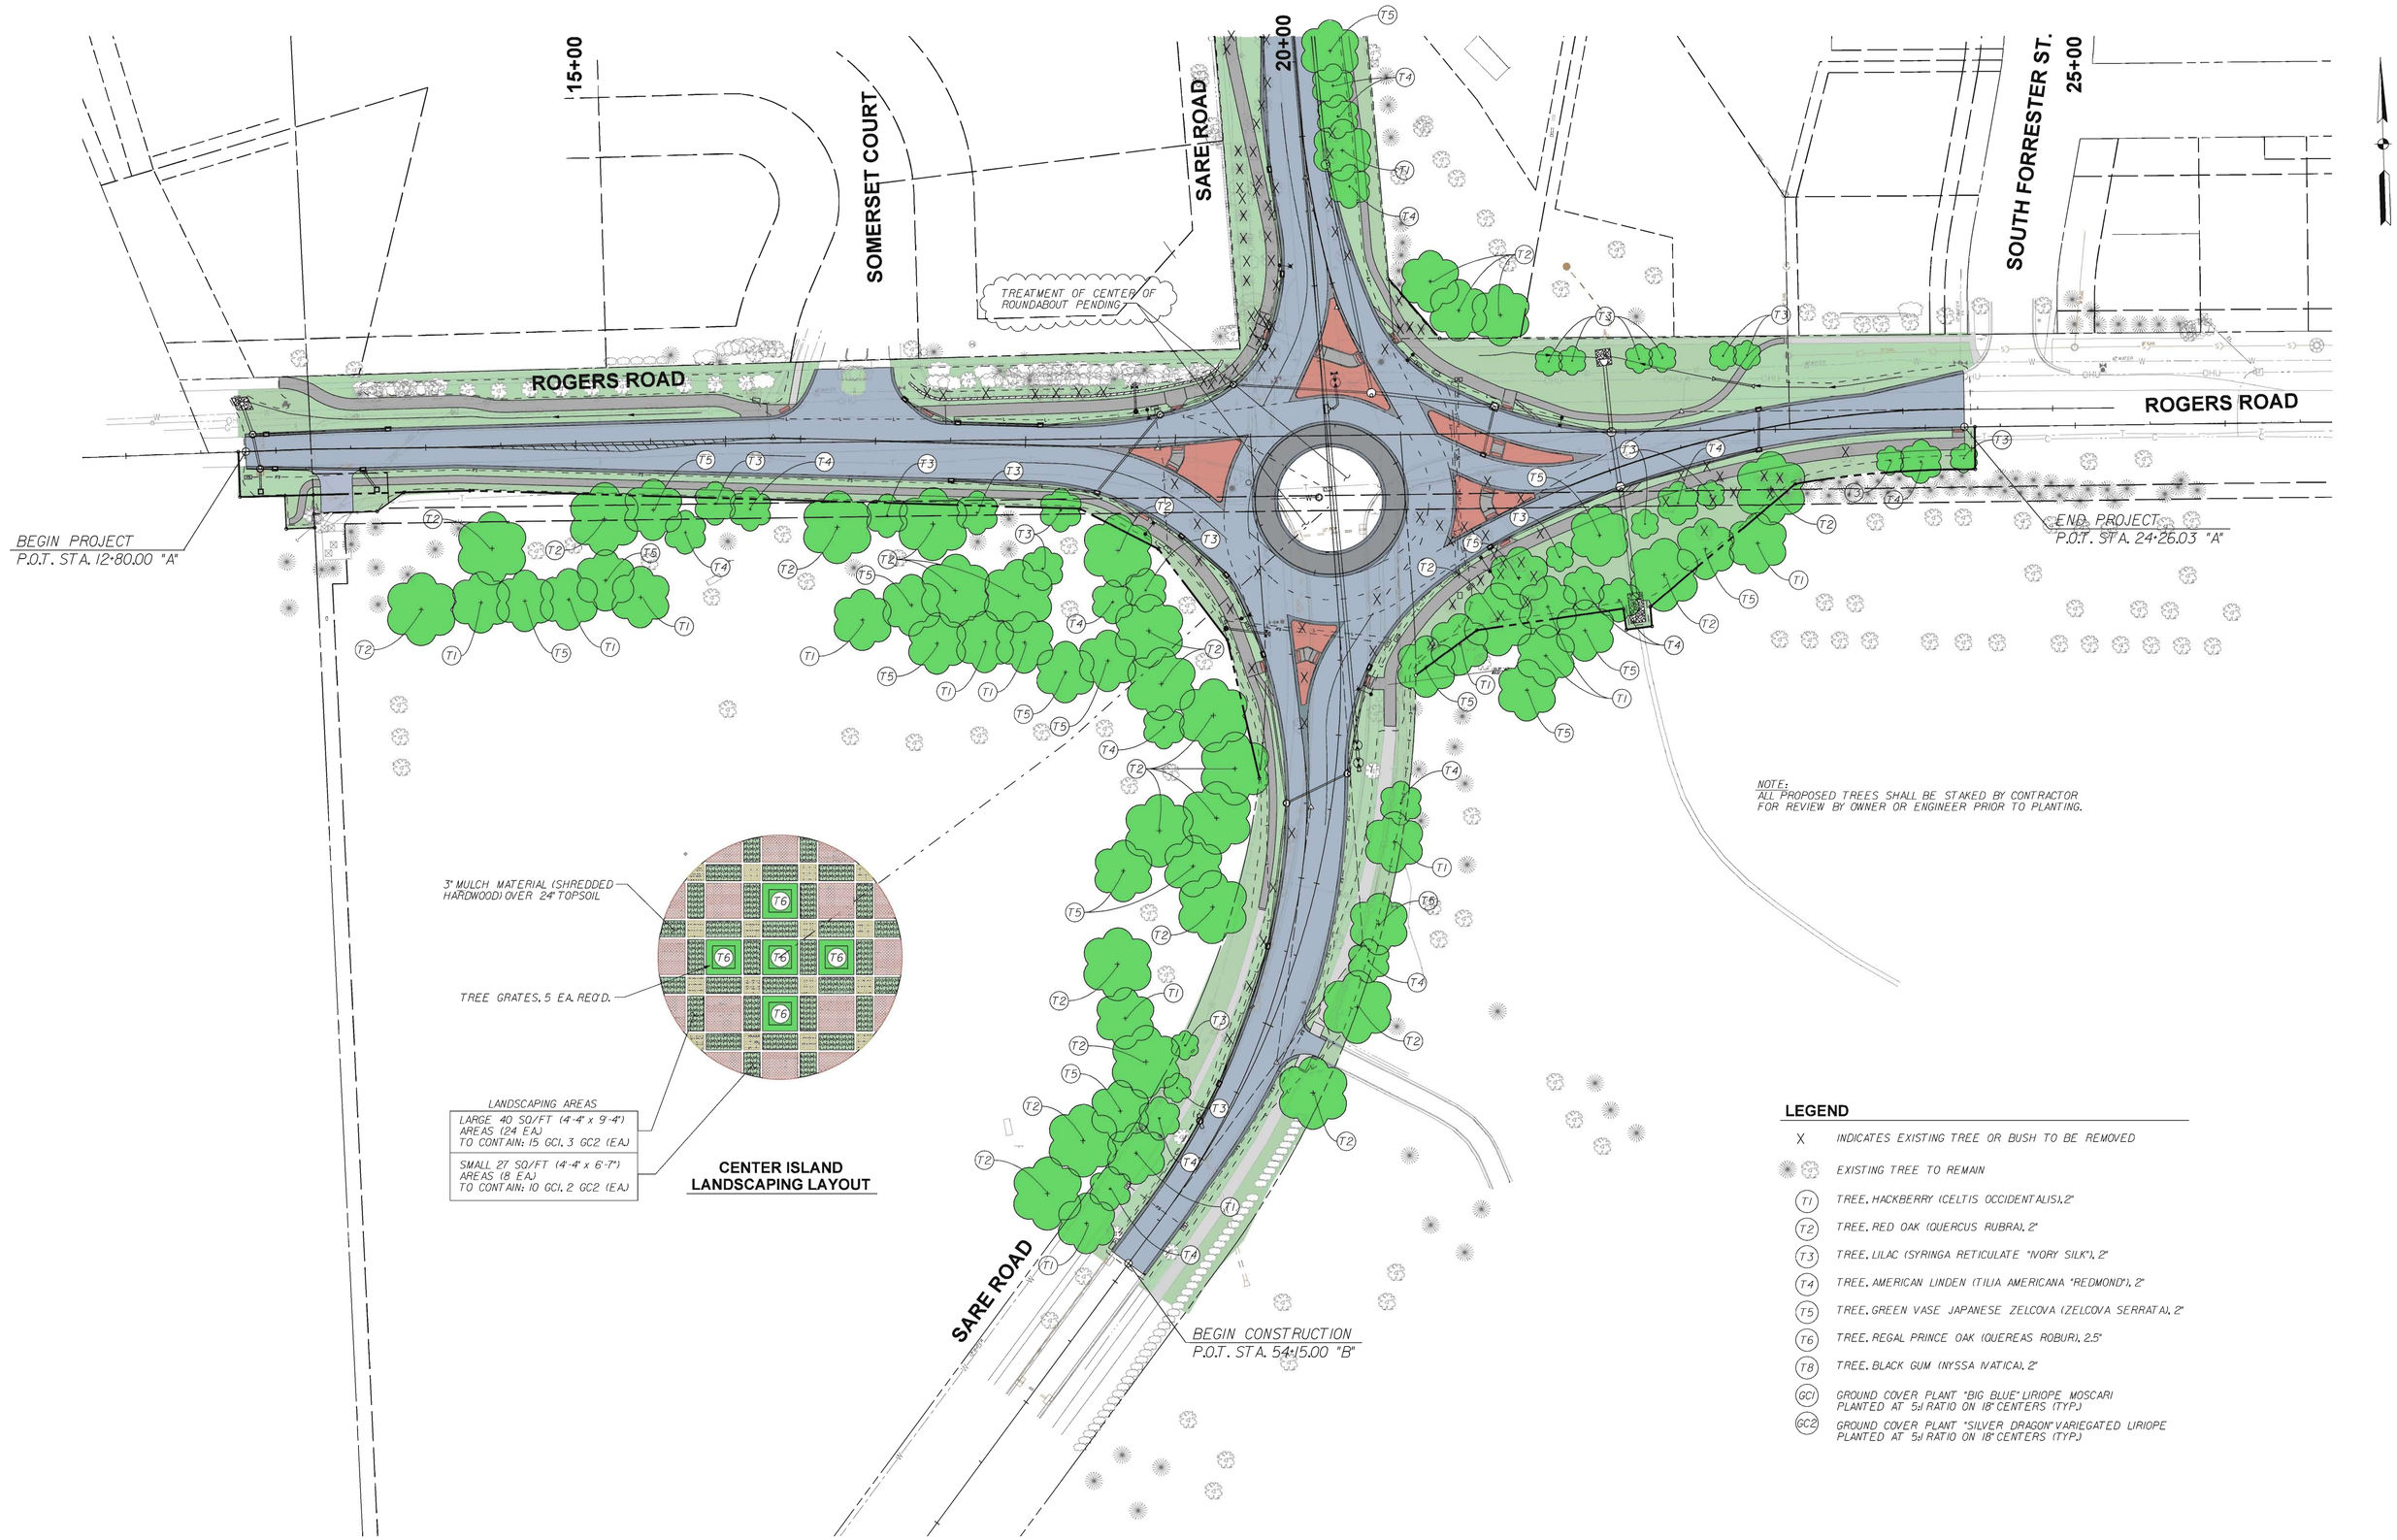

c:\pro jects\0030\Dgn\Landscape\030landO1.dgn

LANDO1 3/22/2011 4:06:50 AM

STAGE 3 PLANS FOR REVIEW ONLY

RECOMMENDED FOR APPROVAL _____ DESIGN ENGINEER DATE

DESIGNED: BR | DRAWN: SI

CHECKED: AR | CHECKED: BR

INDIANA DEPARTMENT OF TRANSPORTATION

LANDSCAPE AND PLANTING PLANS

HORIZONTAL SCALE	BRIDGE FILE
1" = 50'-0"	N/A
VERTICAL SCALE	DESIGNATION
	0900213
SURVEY BOOK	SHEETS
	17 of 54
CONTRACT	PROJECT
R-33668	0900213

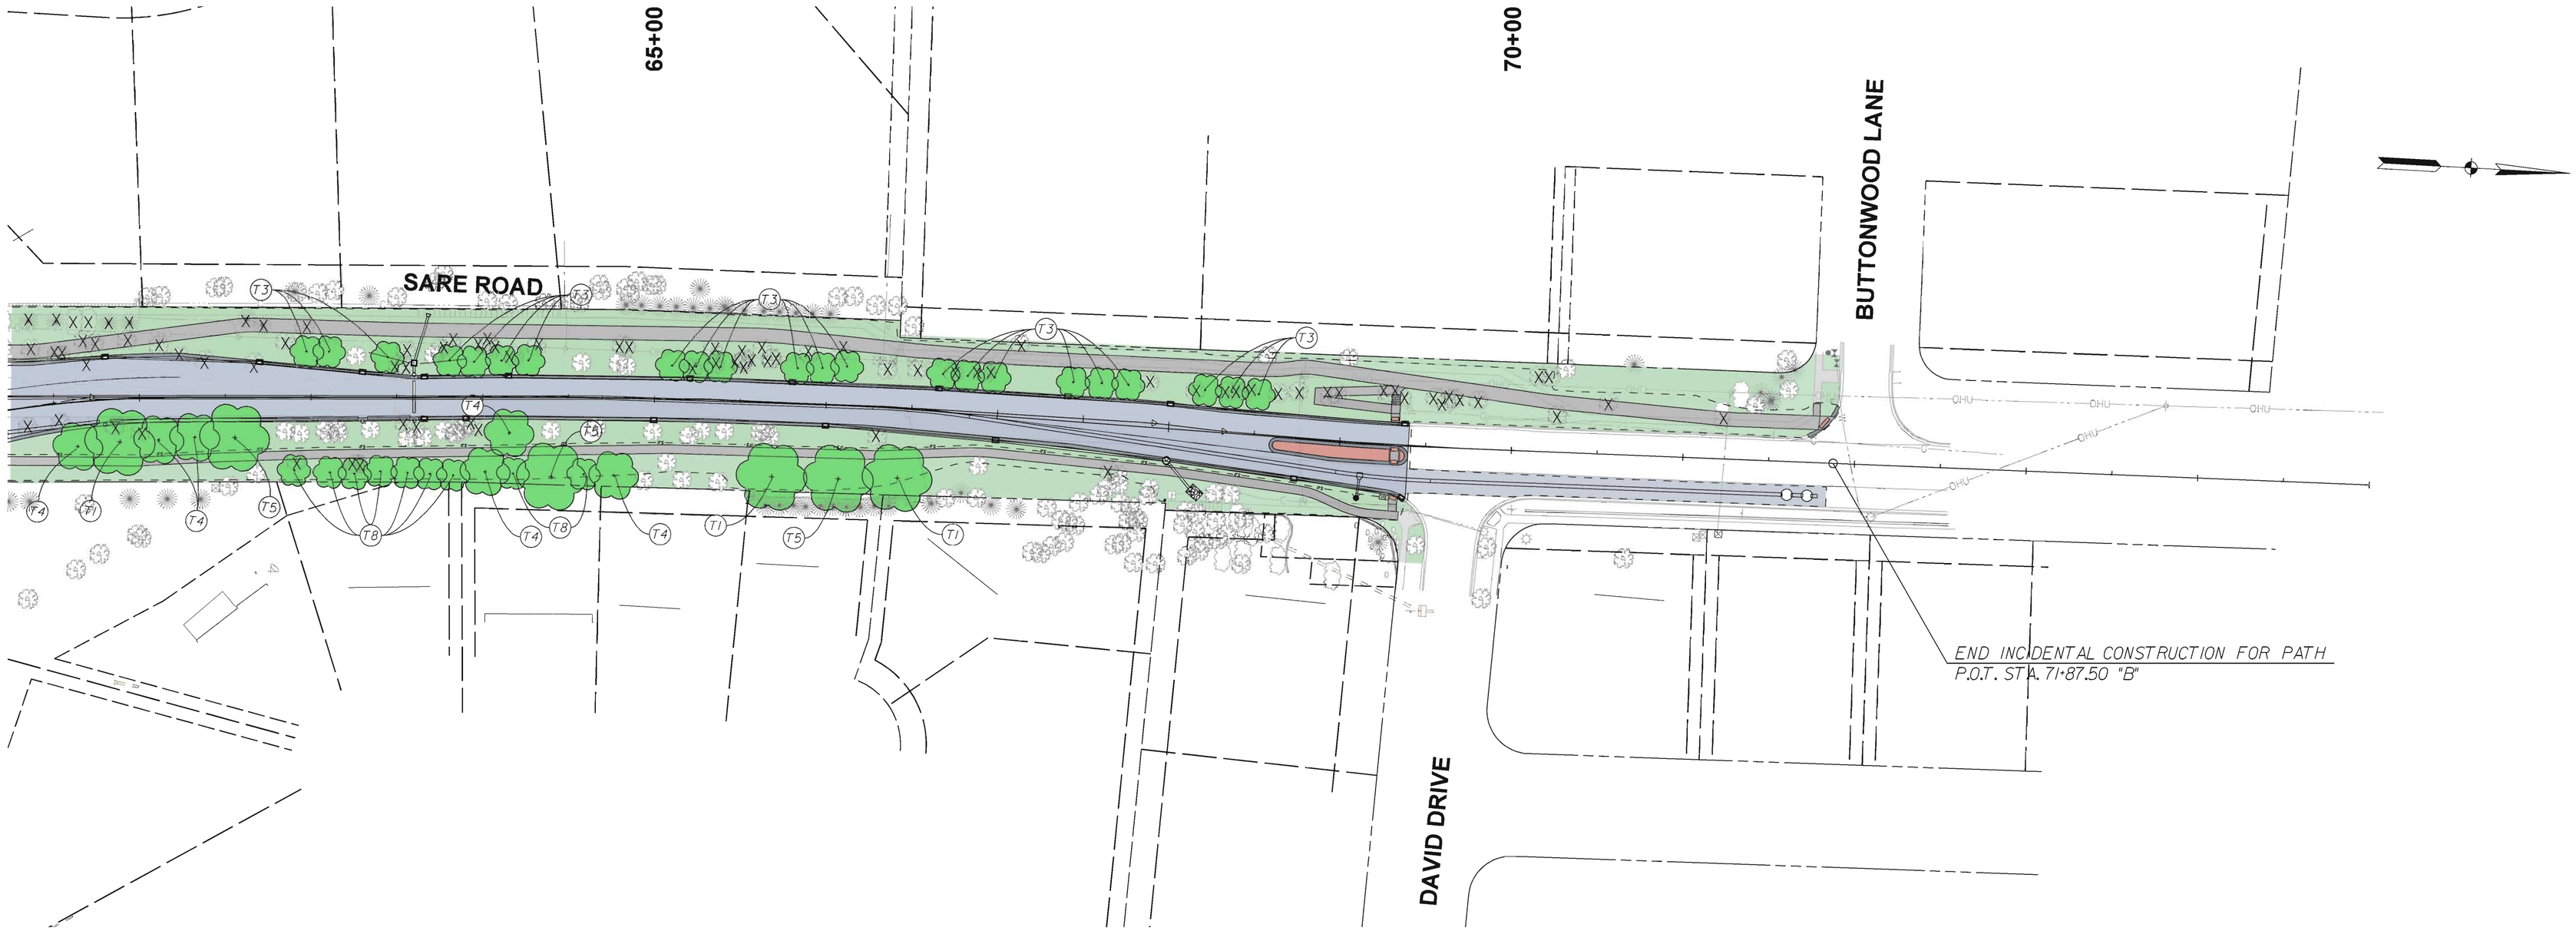

TREE AND BUSH SUMMARY

"X" indicates Trees or Bushes to be Removed

New Trees and Ground Cover Plants Required

Plan Code	Scientific Name	Common Name	Caliper	Quantities by Area: W Leg N Side	N Leg W Side	N Leg E Side	E Leg N Side	E Leg S Side	S Leg E Side	S Leg W Side	W Leg S Side	Center Island	Quantity	Totals
TREES														
T1	Celtis occidentalis	Hackberry	2"	0	0	3	0	3	2	3	6	0	17	137
T2	Quercas rubra	Red Oak	2"	0	0	3	0	3	2	10	9	0	27	
T3	Syringa reticulate	"Ivory Silk" Tree Lilac	2"	0	22	0	6	5	0	2	6	0	41	
T4	Tilia Americana	"Redmond" American Linden	2"	0	0	6	0	4	2	3	3	0	18	
T5	Zelkova serrata	Green Vase Japanese Zelcova	2"	0	0	3	0	5	2	3	7	0	20	
T6	Quercas robur x bicolor 'Long'	Regal Prince Oak	2.5"	0	0	0	0	0	0	0	0	5	5	
T8	Nyssa sylvatica	Blackgum	2"	0	0	9	0	0	0	0	0	0	9	
GROUND COVER														
GC1	Liriope Muscari	Big Blue' Lilytuft	2.25" Pot	0	1125	0	0	0	0	0	0	440	1565	1878
GC2	Liriope Muscari	Silver Dragon' Lilytuft - Variegated	2.25" Pot	0	225	0	0	0	0	0	0	88	313	

STAGE 3 PLANS FOR REVIEW ONLY

RECOMMENDED FOR APPROVAL _____ DESIGN ENGINEER DATE

DESIGNED: BR DRAWN: SI

CHECKED: AR CHECKED: BR

INDIANA DEPARTMENT OF TRANSPORTATION

LANDSCAPE AND PLANTING PLANS

HORIZONTAL SCALE	BRIDGE FILE
1" = 50'-0"	N/A
VERTICAL SCALE	DESIGNATION
	0900213
SURVEY BOOK	SHEETS
	18 of 54
CONTRACT	PROJECT
R-33668	0900213

c:\proj\tefs\0030\dgn\Landscape\0301and01.dgn

3:52:24 AM

3/22/2011