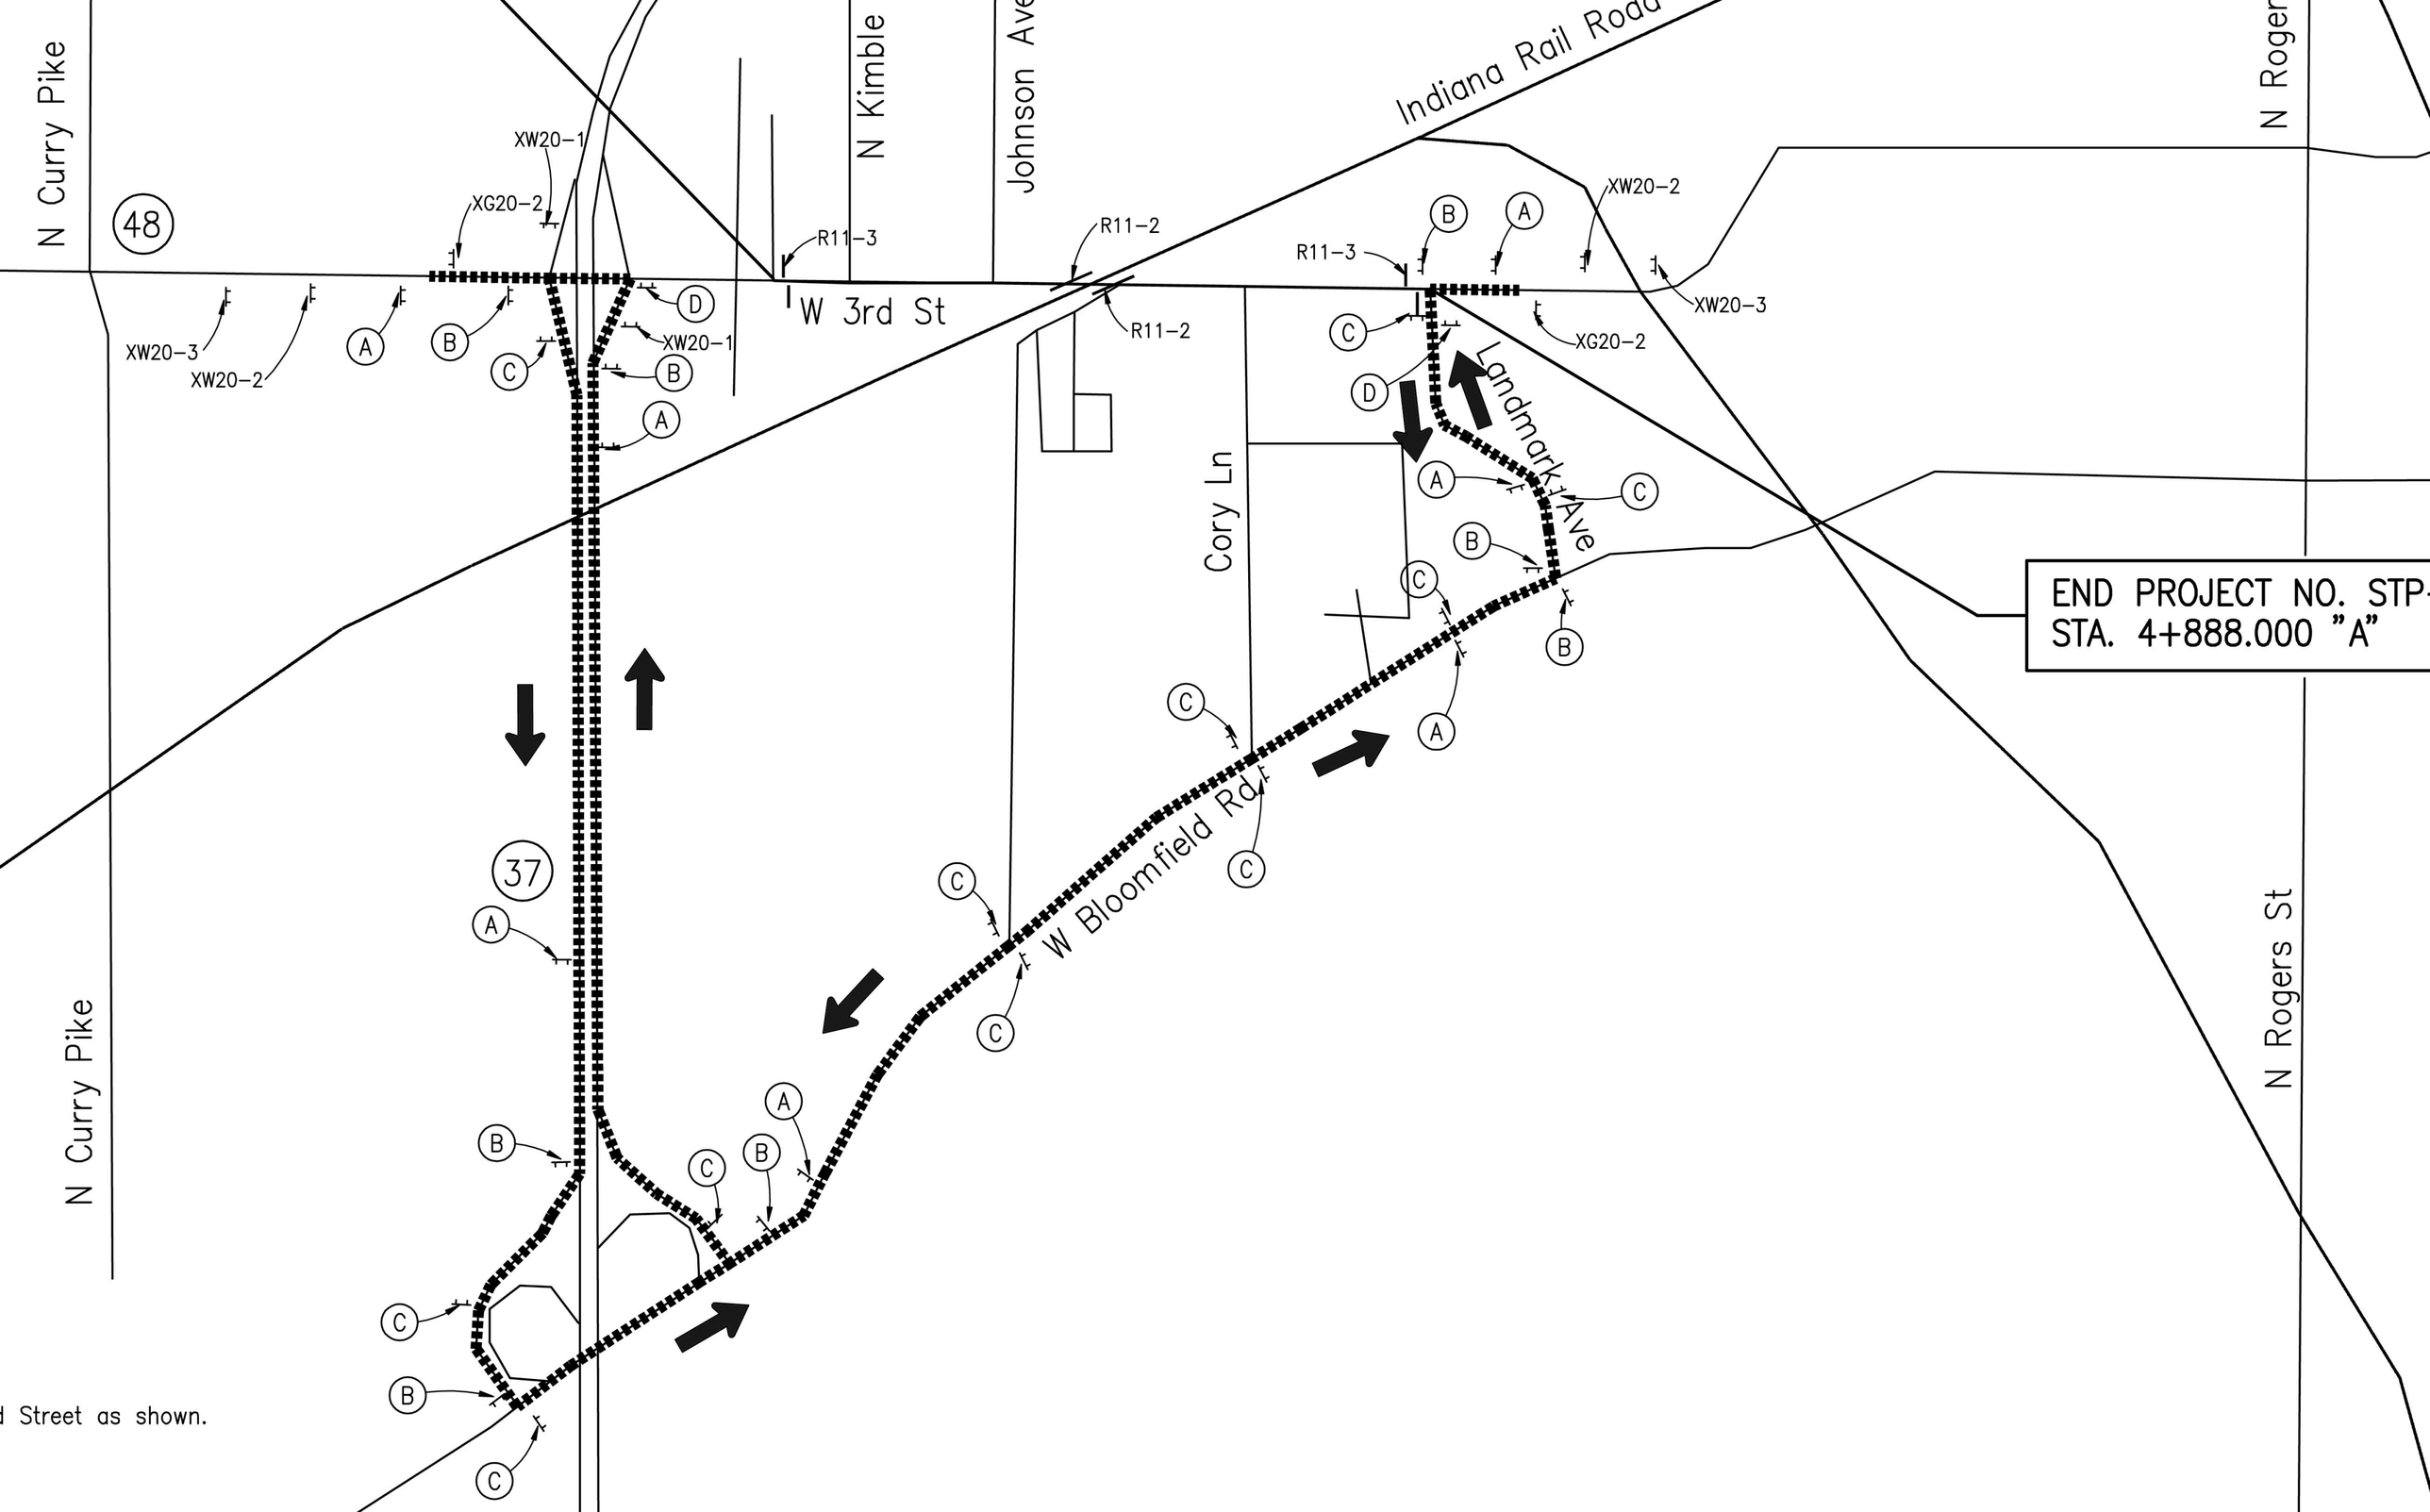

END PROJECT NO. STP-
STA. 4+888.000 "A"

d Street as shown.