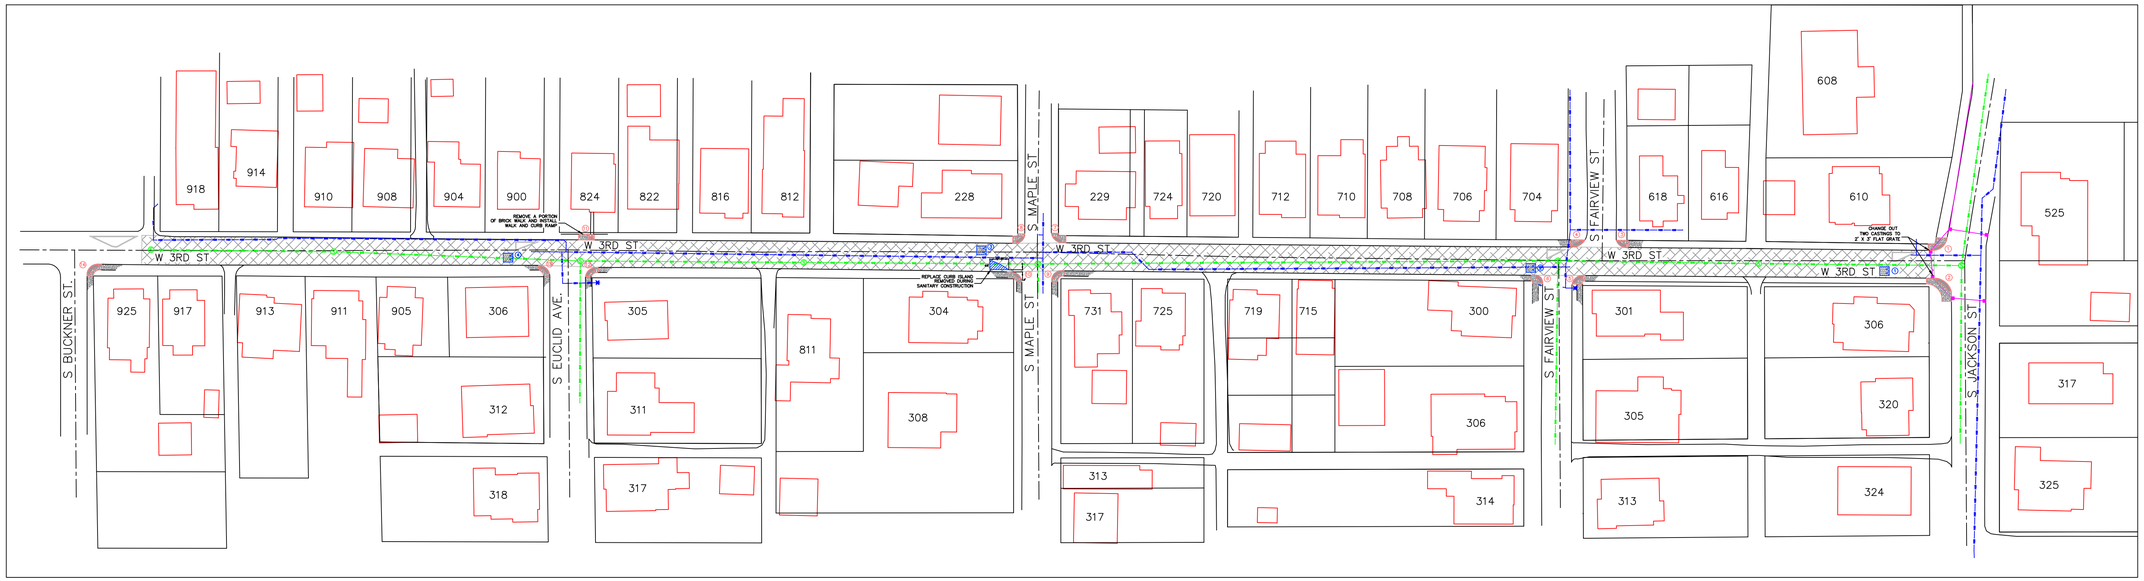

W. 3RD STREET-JACKSON TO S. BUCKNER PROPOSED ASPHALT AREA

NOTE: SEE 2016 INDOT STANDARD SPECIFICATIONS FOR CURB RAMPS AS PART OF THIS PLAN SET

N

SCALE: 1"=50'

LEGEND

- EXISTING WATER LINES
- PROPOSED WATER LINES
- EXISTING SANITARY LINES
- EXISTING GAS LINES
- COMMUNICATION LINES
- ELECTRIC LINES
- EXISTING STORM LINES
- PROPOSED STORM LINES
- ABANDONED STORM LINES
- SIGN
- MAILBOX
- CURB RAMPS W/DETECTABLE WARNING SURFACE
- SPEED BUMP BY PUBLIC WORKS STREET DIVISION
- AREA TO BE MILLED FOR A 1.5" ASPHALT OVERLAY BY PUBLIC WORKS STREET DIVISION

Indiana811 Know what's below. Call before you dig.

APP.	BY	No.	REVISIONS	DATE

utilities department

PROJECT NO.

Designed by: JDR
Drawn by: JDR
Checked by:
Approved by:
Date: 07/24/2017

certified

SITE PLAN

W. 3RD STREET-JACKSON TO S. BUCKNER ASPHALT PROJECT

SHEET No. 2 of 2