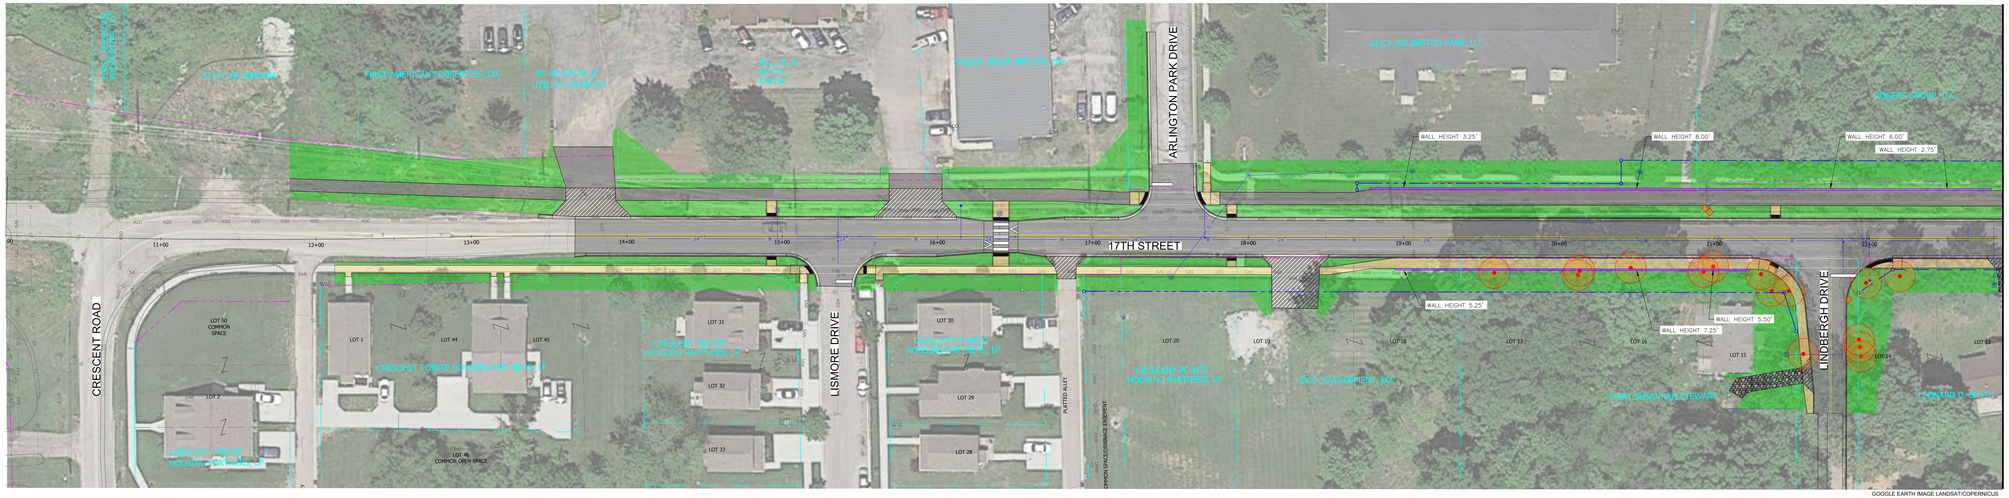

MATCH LINE THIS SHEET

LEGEND

- EXISTING TREE TO BE REMOVED
- EXISTING POLE TO BE RELOCATED
- RETAINING WALL
- EXISTING ROW
- EXISTING PARCEL
- PROPOSED ROW
- PAVEMENT
- CONCRETE
- CONCRETE DRIVE
- GRASS / LANDSCAPING
- GRAVEL

N

MATCH LINE THIS SHEET

AZTEC TYPSAGroup

CITY OF BLOOMINGTON, INDIANA
17TH STREET RECONSTRUCTION PROJECT
JANUARY 2018