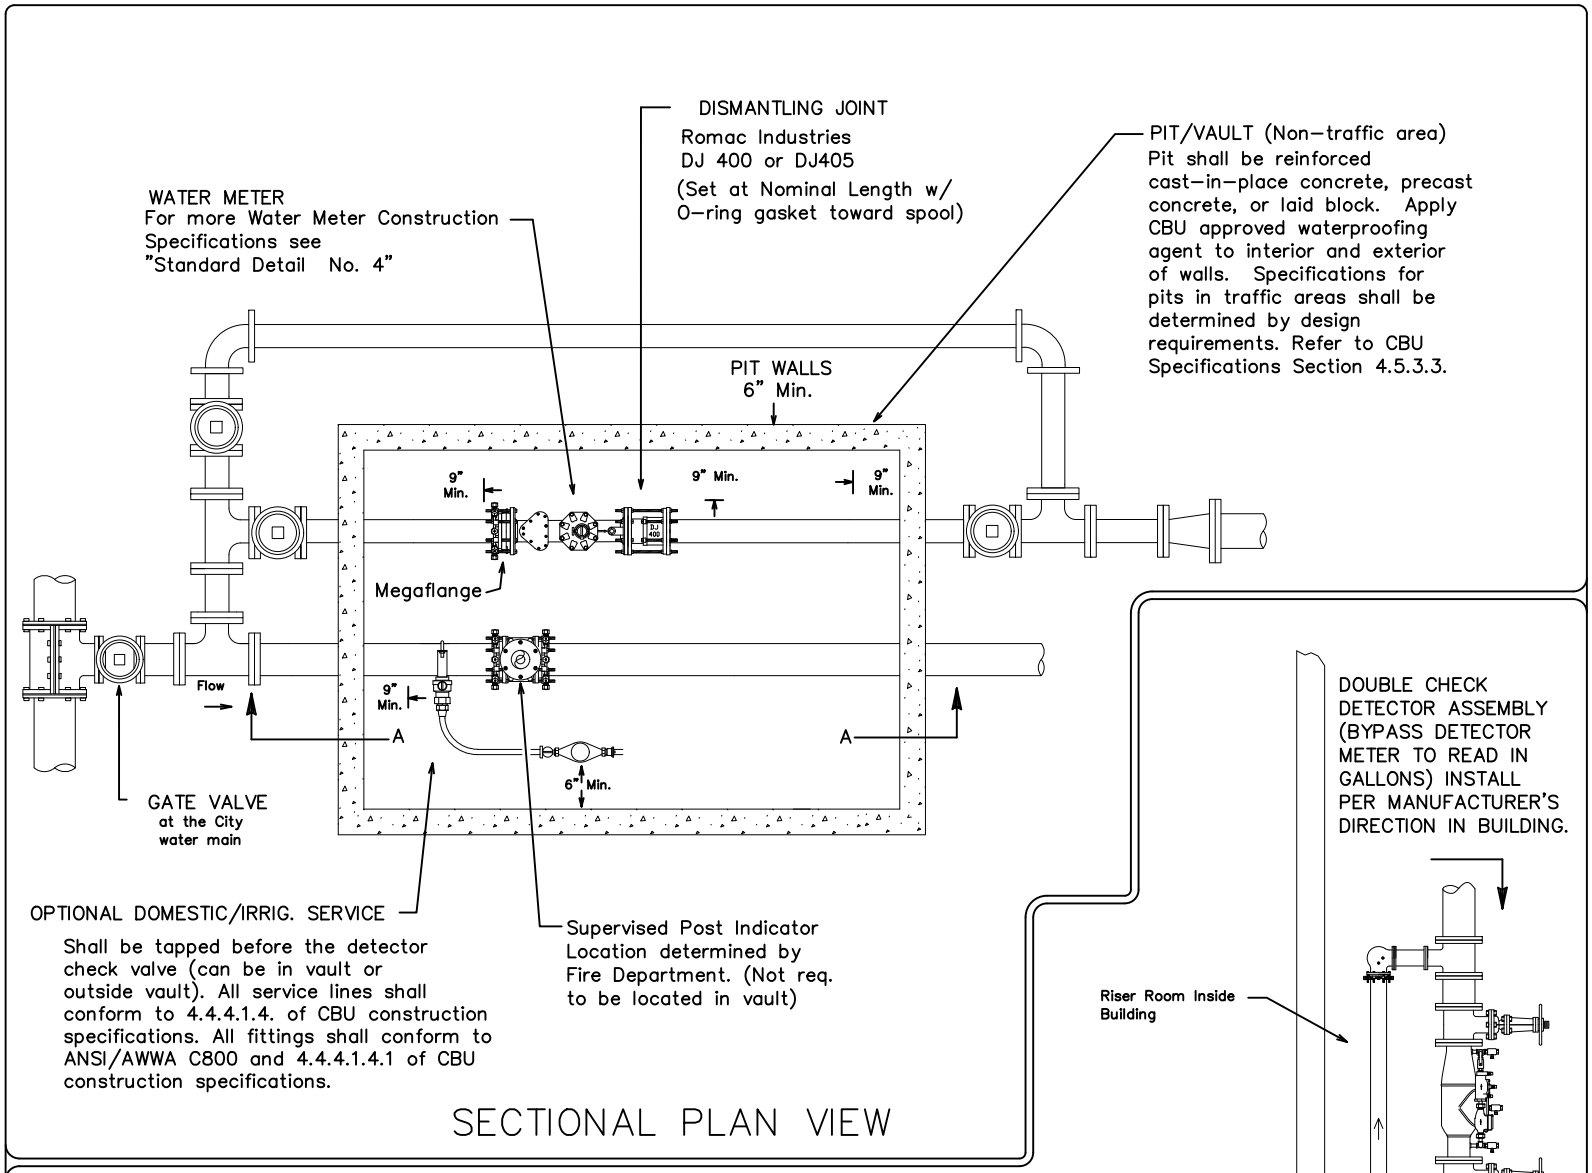

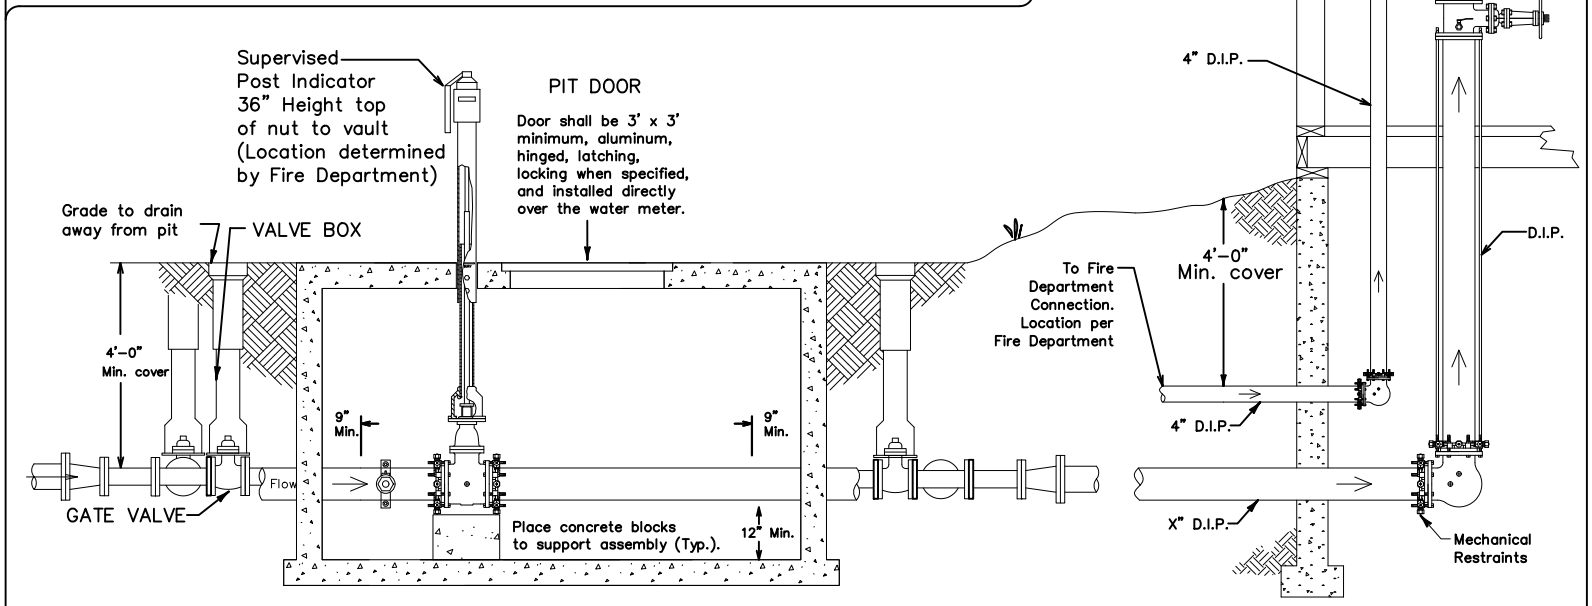

NOT TO SCALE

City of Bloomington Utilities Engineering Department	
GN/ JR 02/27/2020 04/01/2020	Drawing File: I:\COMMON\STANDARD DRAWINGS\STD29.dwg

FIRE LINE DOUBLE & SINGLE DETECTOR CHECK VALVES 3" OR LARGER DOMESTIC METER INSTALLATION DETAIL

STANDARD DETAIL NUMBER 29