Scale: 1" = 20'

NEIGHBORHOOD GREENWAYS
HAWTHORNE & WEATHERSTONE
CONCEPTUAL LAYOUT

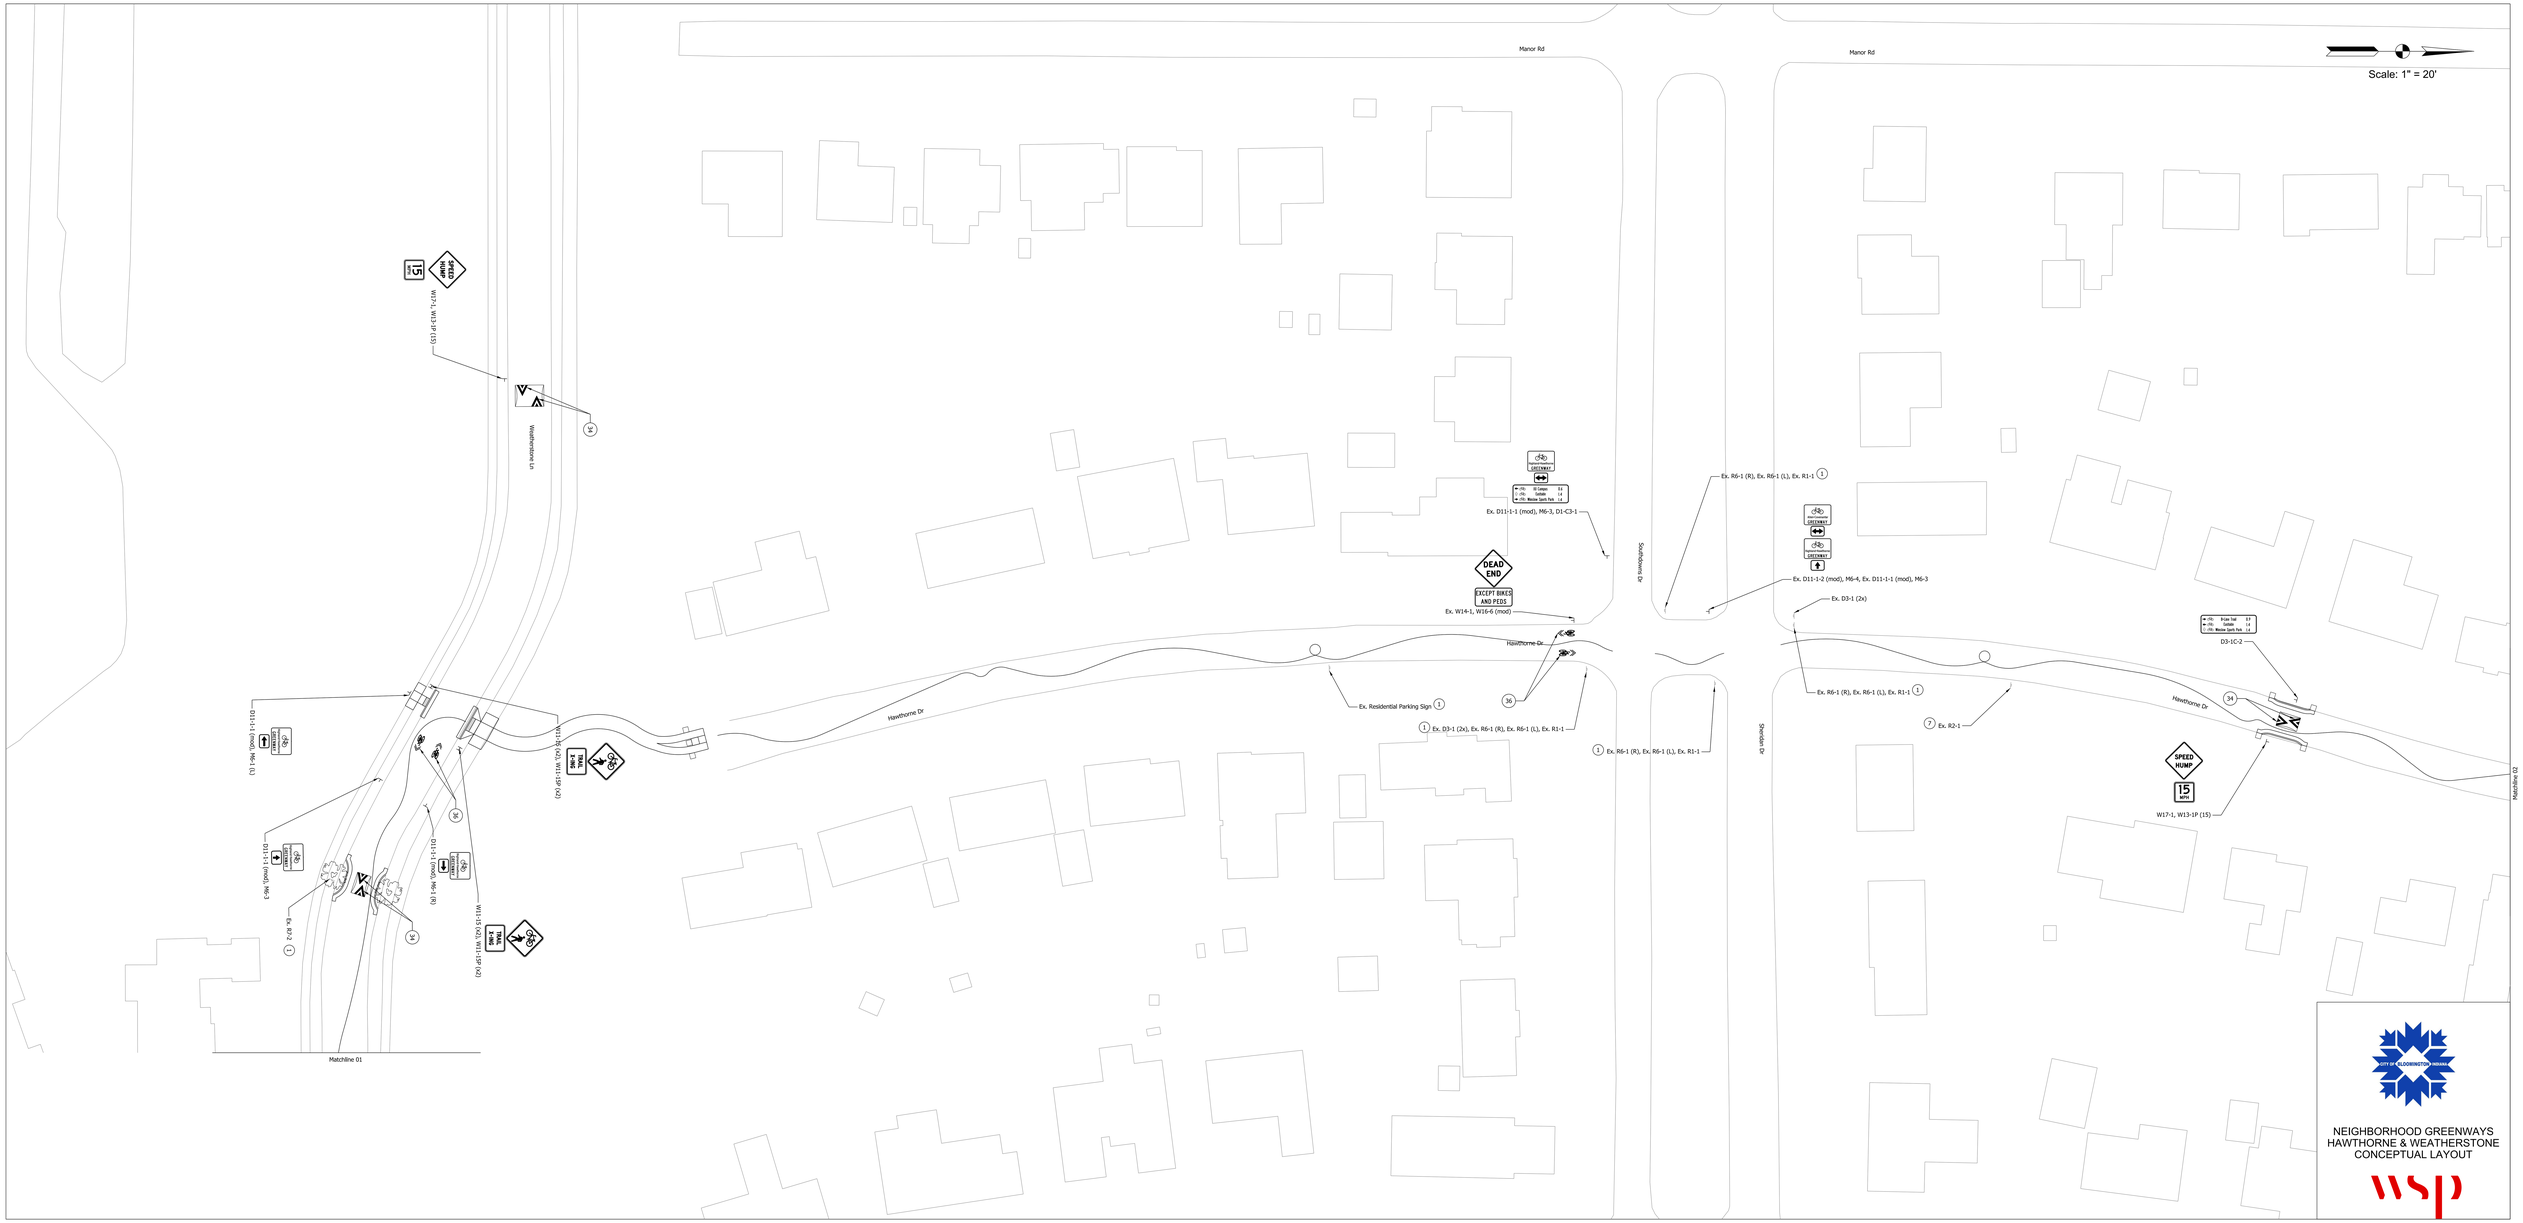
Scale: 1" = 20'
Manor Rd
Manor Rd
Weatherstone Ln
Hawthorne Dr
Hawthorne Dr
Hawthorne Dr
Southbrook Dr
Sherbrooke Dr
Matchline 01
Matchline 02
W17-1, W13-1P (15)
SPEED HUMP
15 MPH
D3-1C-2
Ex. R6-1 (R), Ex. R6-1 (L), Ex. R1-1
Ex. D11-1-2 (mod), M6-4, Ex. D11-1-1 (mod), M6-3
Ex. D3-1 (2x)
Ex. R2-1
Ex. D11-1-1 (mod), M6-3, D1-C3-1
DEAD END
EXCEPT BIKES AND PEDS
Ex. W14-1, W16-6 (mod)
Ex. Residential Parking Sign
Ex. D3-1 (2x), Ex. R6-1 (R), Ex. R6-1 (L), Ex. R1-1
Ex. R6-1 (R), Ex. R6-1 (L), Ex. R1-1
W17-1, W13-1P (15)
SPEED HUMP
15 MPH
D1-1-1 (mod), M6-1 (L)
D1-1-1 (mod), M6-1 (R)
D1-1-1 (mod), M6-3
R6-1 (L)
W11-2, W13-1P (15)
W11-3, G5-1 (15) (X2)
W11-3, G5-1 (15) (X2)
TRAIL
TRAIL
TRAIL
TRAIL
GREENWAY
GREENWAY
GREENWAY
GREENWAY
GREENWAY
GREENWAY
CITY OF BLOOMINGTON INDIANA
NEIGHBORHOOD GREENWAYS
HAWTHORNE & WEATHERSTONE
CONCEPTUAL LAYOUT
wsp

Scale: 1" = 20'

Matchline 02

Remove D1-C3 Destination Sign
Leave Residential Parking Sign

Ex. R7-2a (mod) 1

Ex. R1-1 1

35

Hawthorne Dr

Ex. Residential Parking Sign 1

1 Ex. D11-1-1 (mod), Ex. M6-3, Ex. Residential Parking Sign

1 Ex. R1-1

1 Ex. D3-1 (2x)

35

Maxwell Ln

SPEED HUMP

Ex. Residential Parking Sign 1

Ex. Residential Parking Sign 1

1 Ex. D3-1 (2x)

Hawthorne Dr

34

1 Ex. Residential Parking Sign

7 Ex. R2-1

Hawthorne Dr

35

7 Ex. R2-1

1 Ex. D11-1-1 (mod), Ex. M6-3, Ex. Residential Parking Sign

1 Ex. R1-1, Ex. W4-4p (mod)

Wylie St

SPEED HUMP

35

37

35

1st St

Ex. R1-1, Ex. W4-4p (mod) 1

Ex. Residential Parking Sign 1

Hawthorne Dr

Ex. D3-1 (2x) 1

Ex. Residential Parking Sign 1

Ex. R2-1 (School) 1

SPEED HUMP

1 Ex. Residential Parking Sign

36

36

35

37

Ex. D3-1 (2x) 1

Ex. Residential Parking Sign 1

Ex. Residential Parking Sign 1

34

34

Hawthorne Dr

35

Ex. R7-2a (mod) 1

Ex. R7-2a (mod) 1

University St

Ballantine Rd

Ballantine Rd

Matchline 03

CITY OF BLOOMINGTON INDIANA

NEIGHBORHOOD GREENWAYS
HAWTHORNE & WEATHERSTONE
CONCEPTUAL LAYOUT

wsp

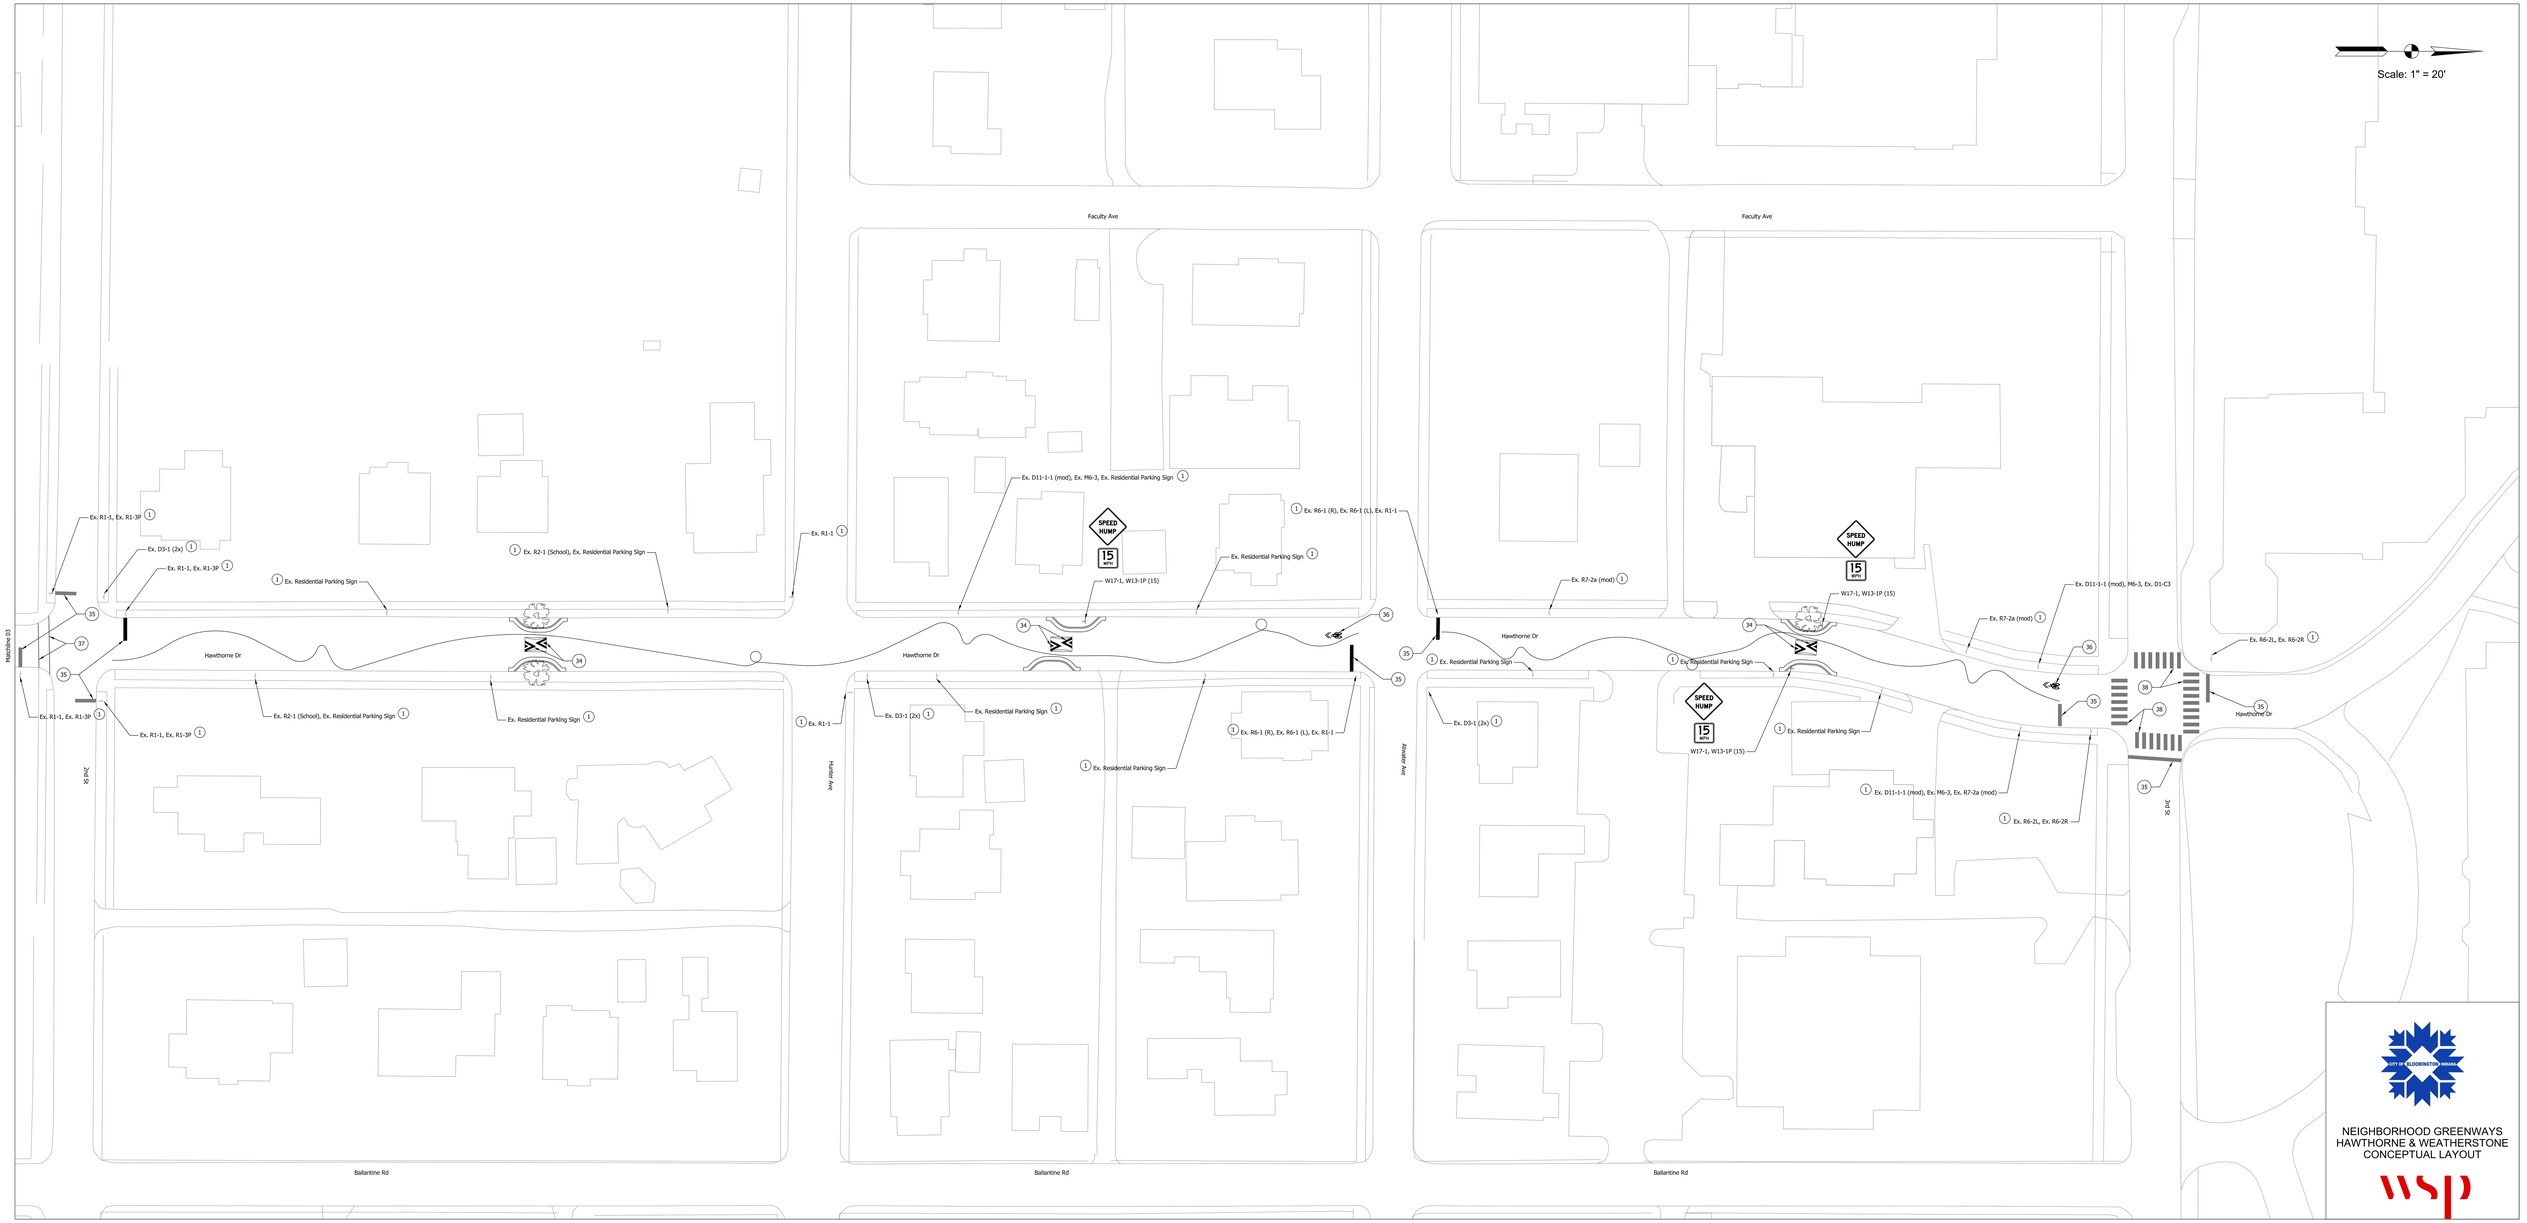
Scale: 1" = 20'
Faculty Ave
Faculty Ave
Ex. R1-1, Ex. R1-3P
Ex. D3-1 (2x)
Ex. R1-1, Ex. R1-3P
Ex. Residential Parking Sign
Ex. R2-1 (School), Ex. Residential Parking Sign
Ex. R1-1
Ex. D11-1-1 (mod), Ex. M6-3, Ex. Residential Parking Sign
SPEED HUMP
15 MPH
W17-1, W13-1P (15)
Ex. Residential Parking Sign
Ex. R6-1 (R), Ex. R6-1 (L), Ex. R1-1
Ex. R7-2a (mod)
SPEED HUMP
15 MPH
W17-1, W13-1P (15)
Ex. D11-1-1 (mod), M6-3, Ex. D1-C3
Ex. R7-2a (mod)
Ex. R6-2L, Ex. R6-2R
Hawthorne Dr
Hawthorne Dr
Hawthorne Dr
Hawthorne Dr
Ex. R1-1, Ex. R1-3P
Ex. R1-1, Ex. R1-3P
Ex. R2-1 (School), Ex. Residential Parking Sign
Ex. Residential Parking Sign
Ex. R1-1
Ex. D3-1 (2x)
Ex. Residential Parking Sign
Ex. Residential Parking Sign
Ex. R6-1 (R), Ex. R6-1 (L), Ex. R1-1
Ex. D3-1 (2x)
Ex. Residential Parking Sign
Ex. Residential Parking Sign
SPEED HUMP
15 MPH
W17-1, W13-1P (15)
Ex. Residential Parking Sign
Ex. D11-1-1 (mod), Ex. M6-3, Ex. R7-2a (mod)
Ex. R6-2L, Ex. R6-2R
Hoosiers 03
2nd St
Hoosier Ave
Abvister Ave
3rd St
Ballantine Rd
Ballantine Rd
Ballantine Rd
CITY OF BLOOMINGTON INDIANA
NEIGHBORHOOD GREENWAYS
HAWTHORNE & WEATHERSTONE
CONCEPTUAL LAYOUT
wsp