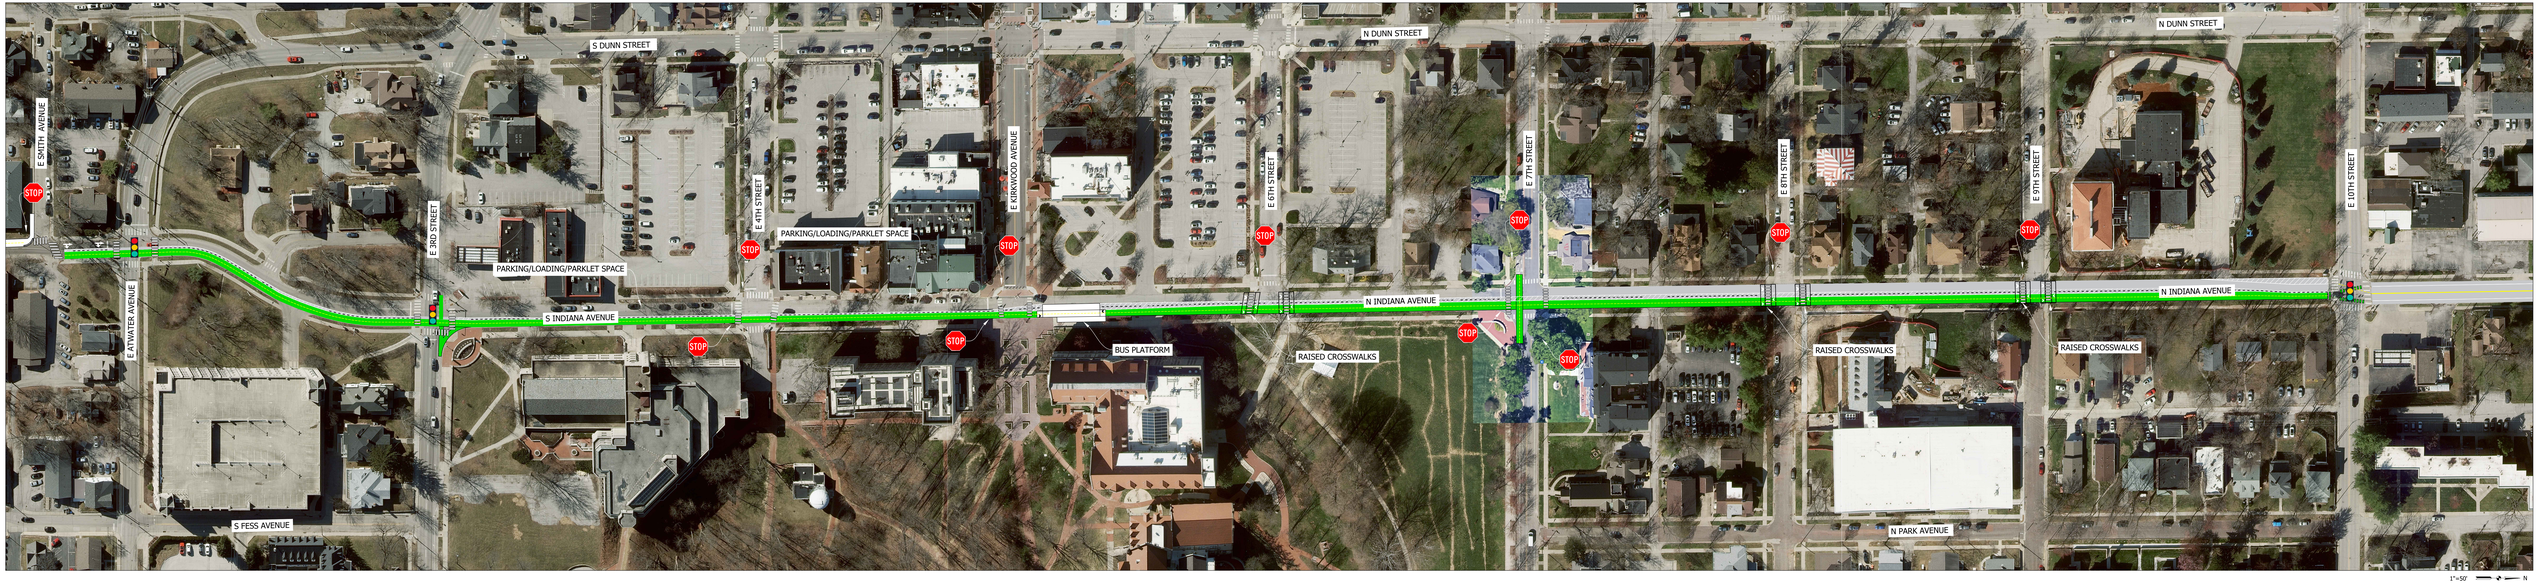INDIANA AVENUE SAFETY IMPROVEMENTS CONCEPT A: TWO-WAY PROTECTED BIKE LANE