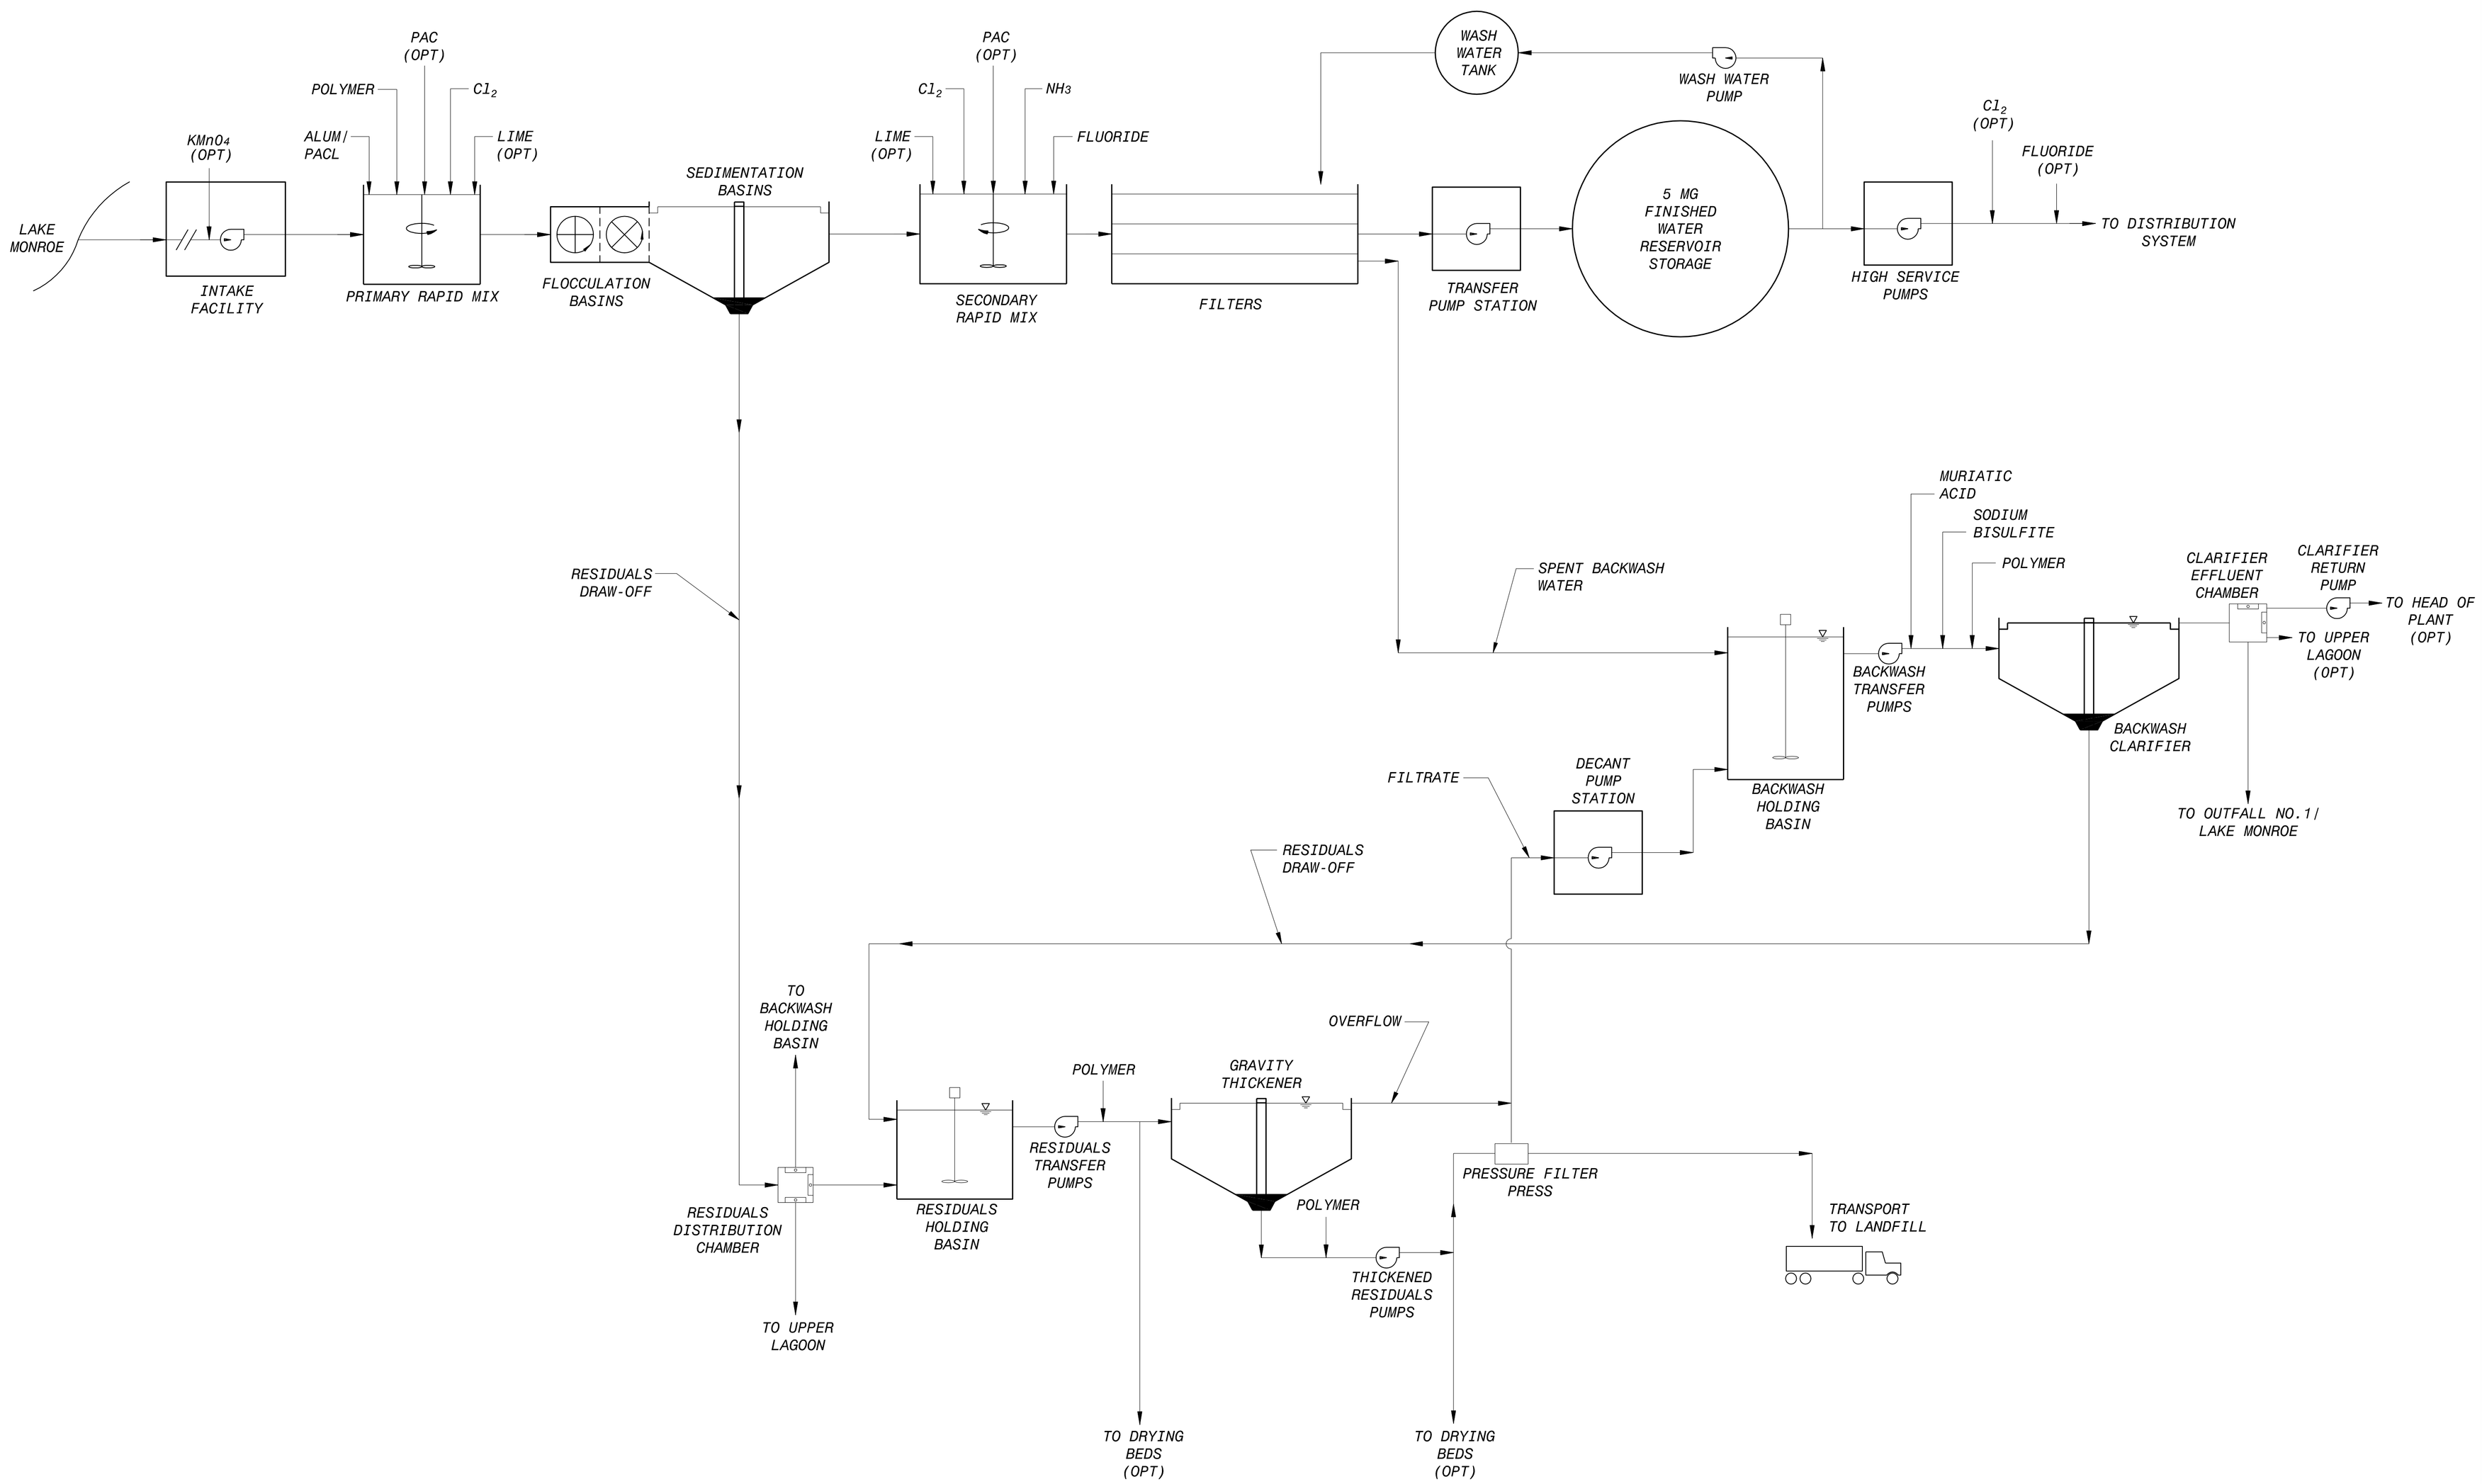

MONROE WTP SCHEMATIC
NO SCALE

DATE	REVISIONS AND RECORD OF ISSUE	NO.	BY	CK	APP

CYGNET ID: XREF1 ID:
SAVED: FAU37423, 1/29/2003 9:43:21 AM XREF2 ID:
DWG VER #: XREF3 ID:
PLOTTED: FAU37423, 1/29/2003 9:37:34 AM XREF4 ID:
USER: FAU37423 SW-ACAD-20001 XREF5 ID:

BLACK & VEATCH Corporation
Cincinnati, Ohio

CITY OF BLOOMINGTON UTILITIES
WATER SYSTEM MASTER PLAN

MONROE WTP SCHEMATIC

DESIGNED: ALB
DETAILED: RSF
CHECKED:
APPROVED:
DATE:

PROJECT NO.
131434

FIGURE
4-1

FD5000
D5009