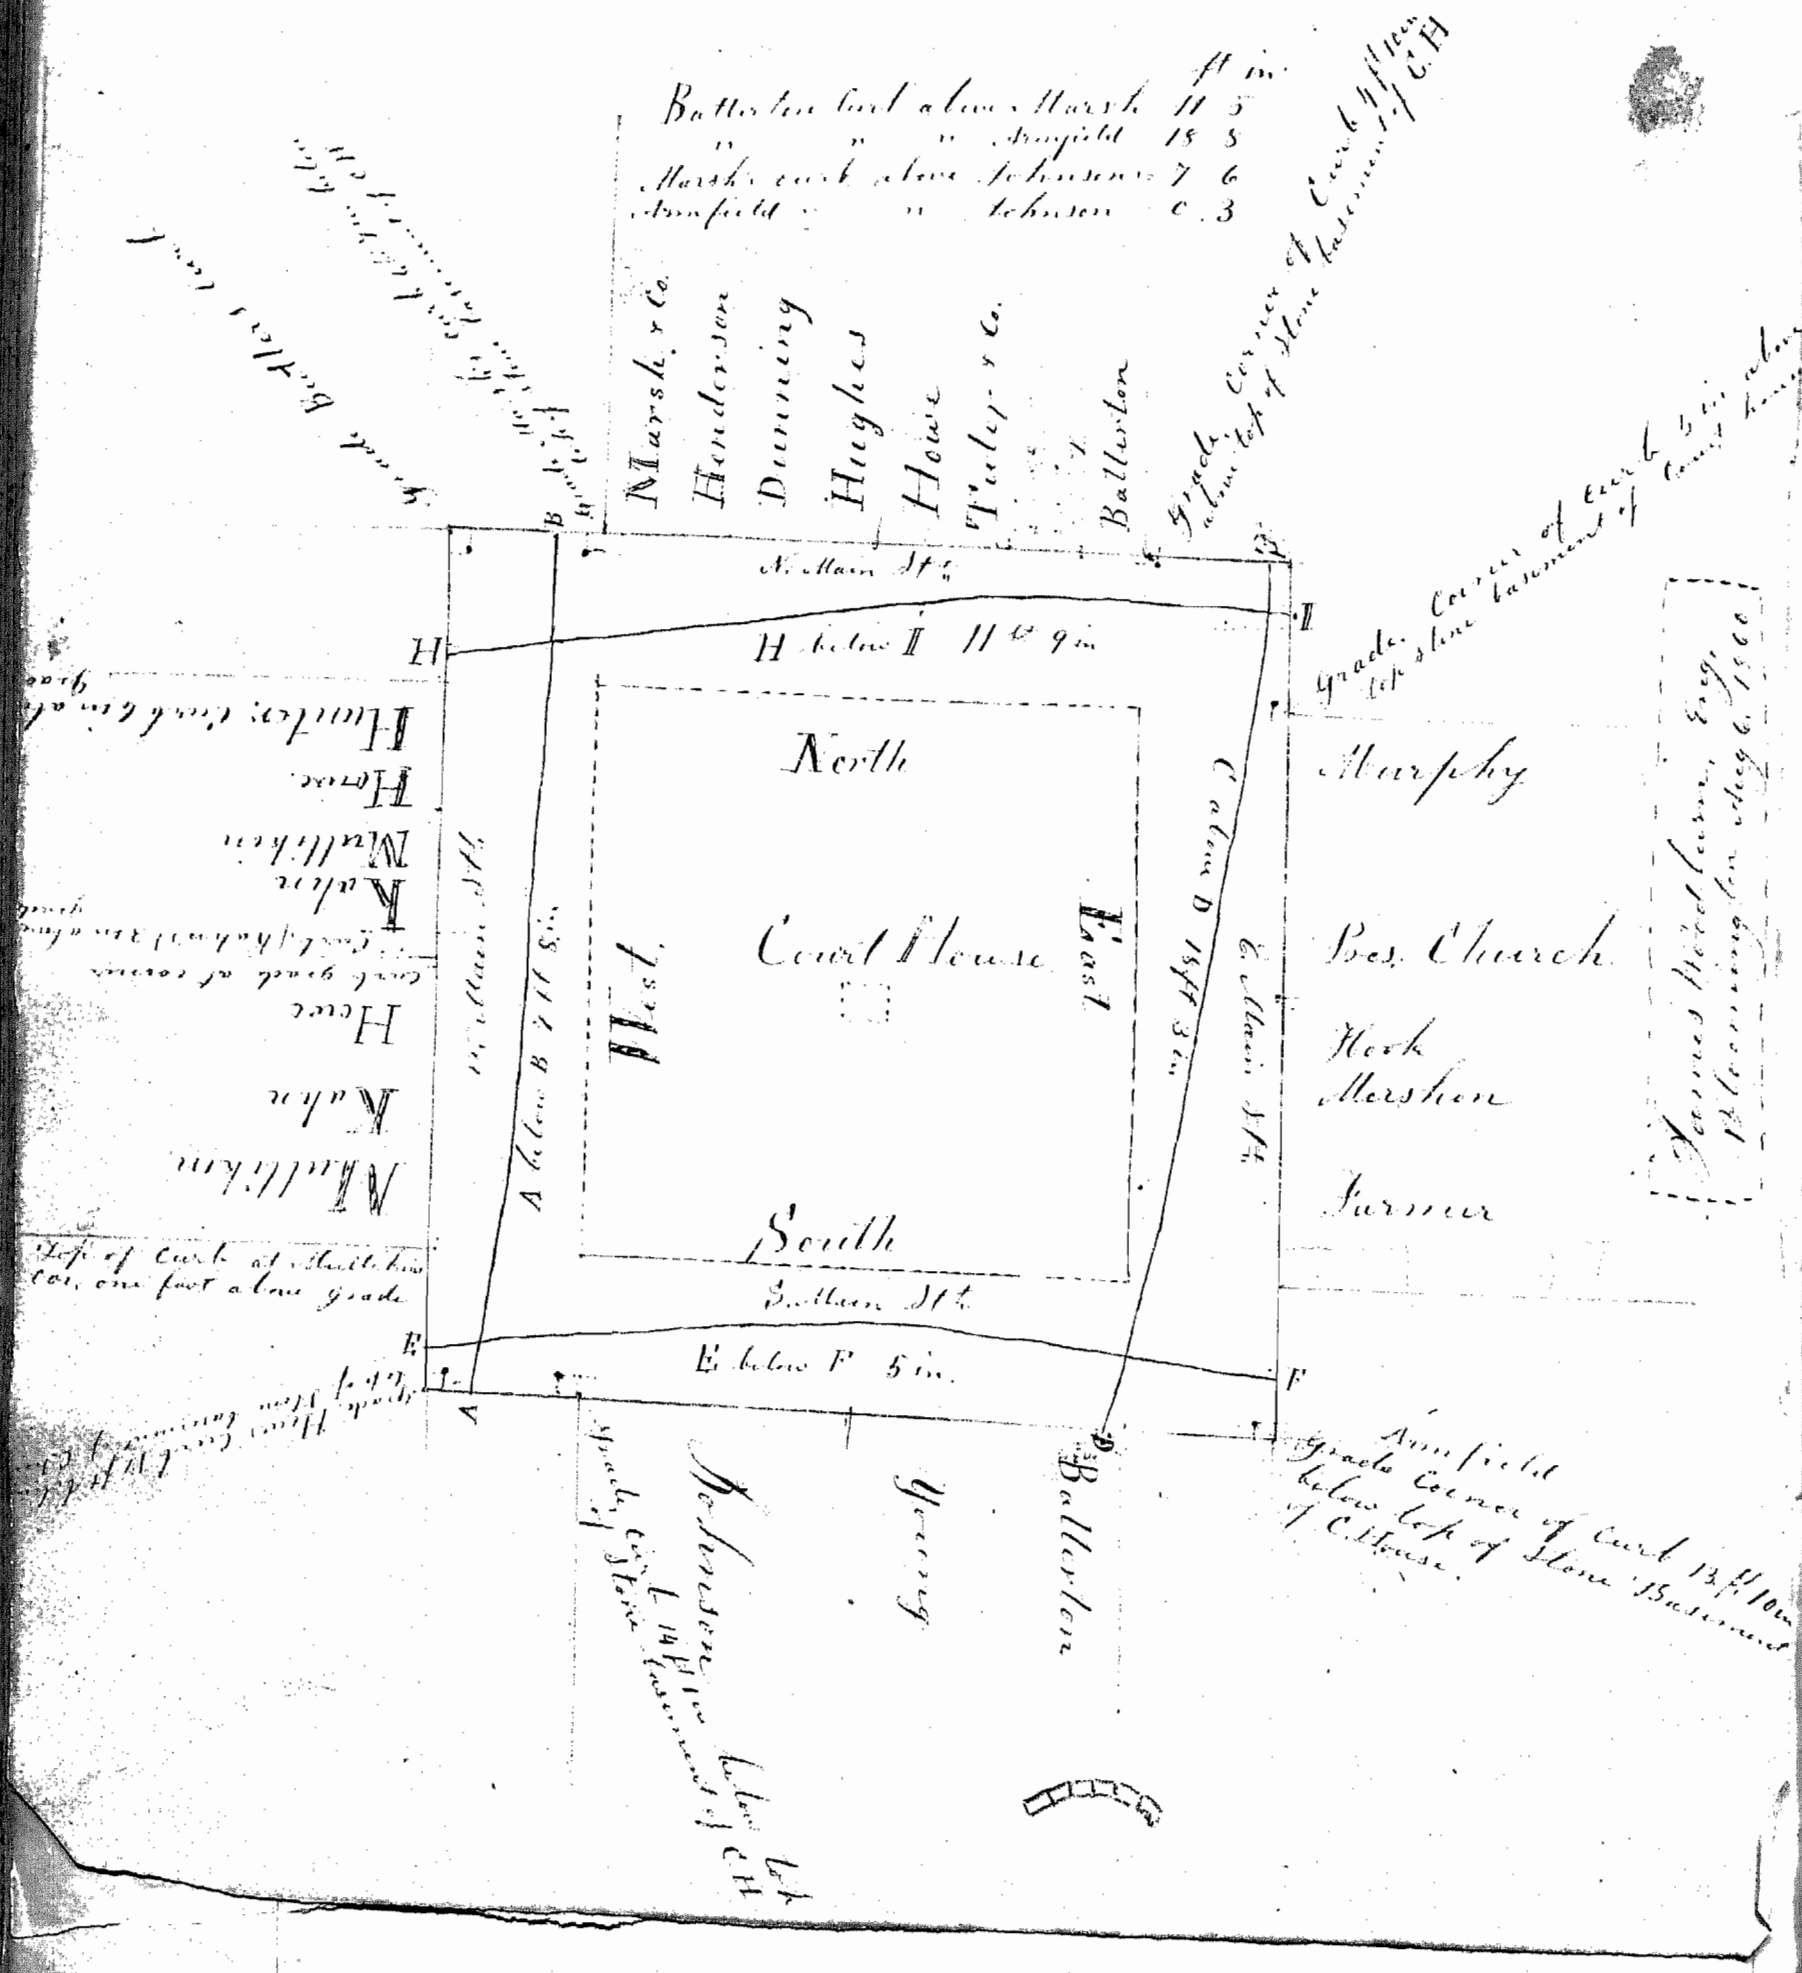
Marsh & Co.
Henderson
Dunning
Hughes
Howe
Tuler & Co.
Ballerton
N. Main St.
H below I 11 ft 9 in.
North
Court House
South
West
East
Sullivan St.
E below F 5 in.
Murphy
Pres. Church
Hook
Marshon
Farmer
Young
Ballerton
Armfield
Kuhn
Mullikin
Howe
Kuhn
Mullikin
Howe
Mullikin

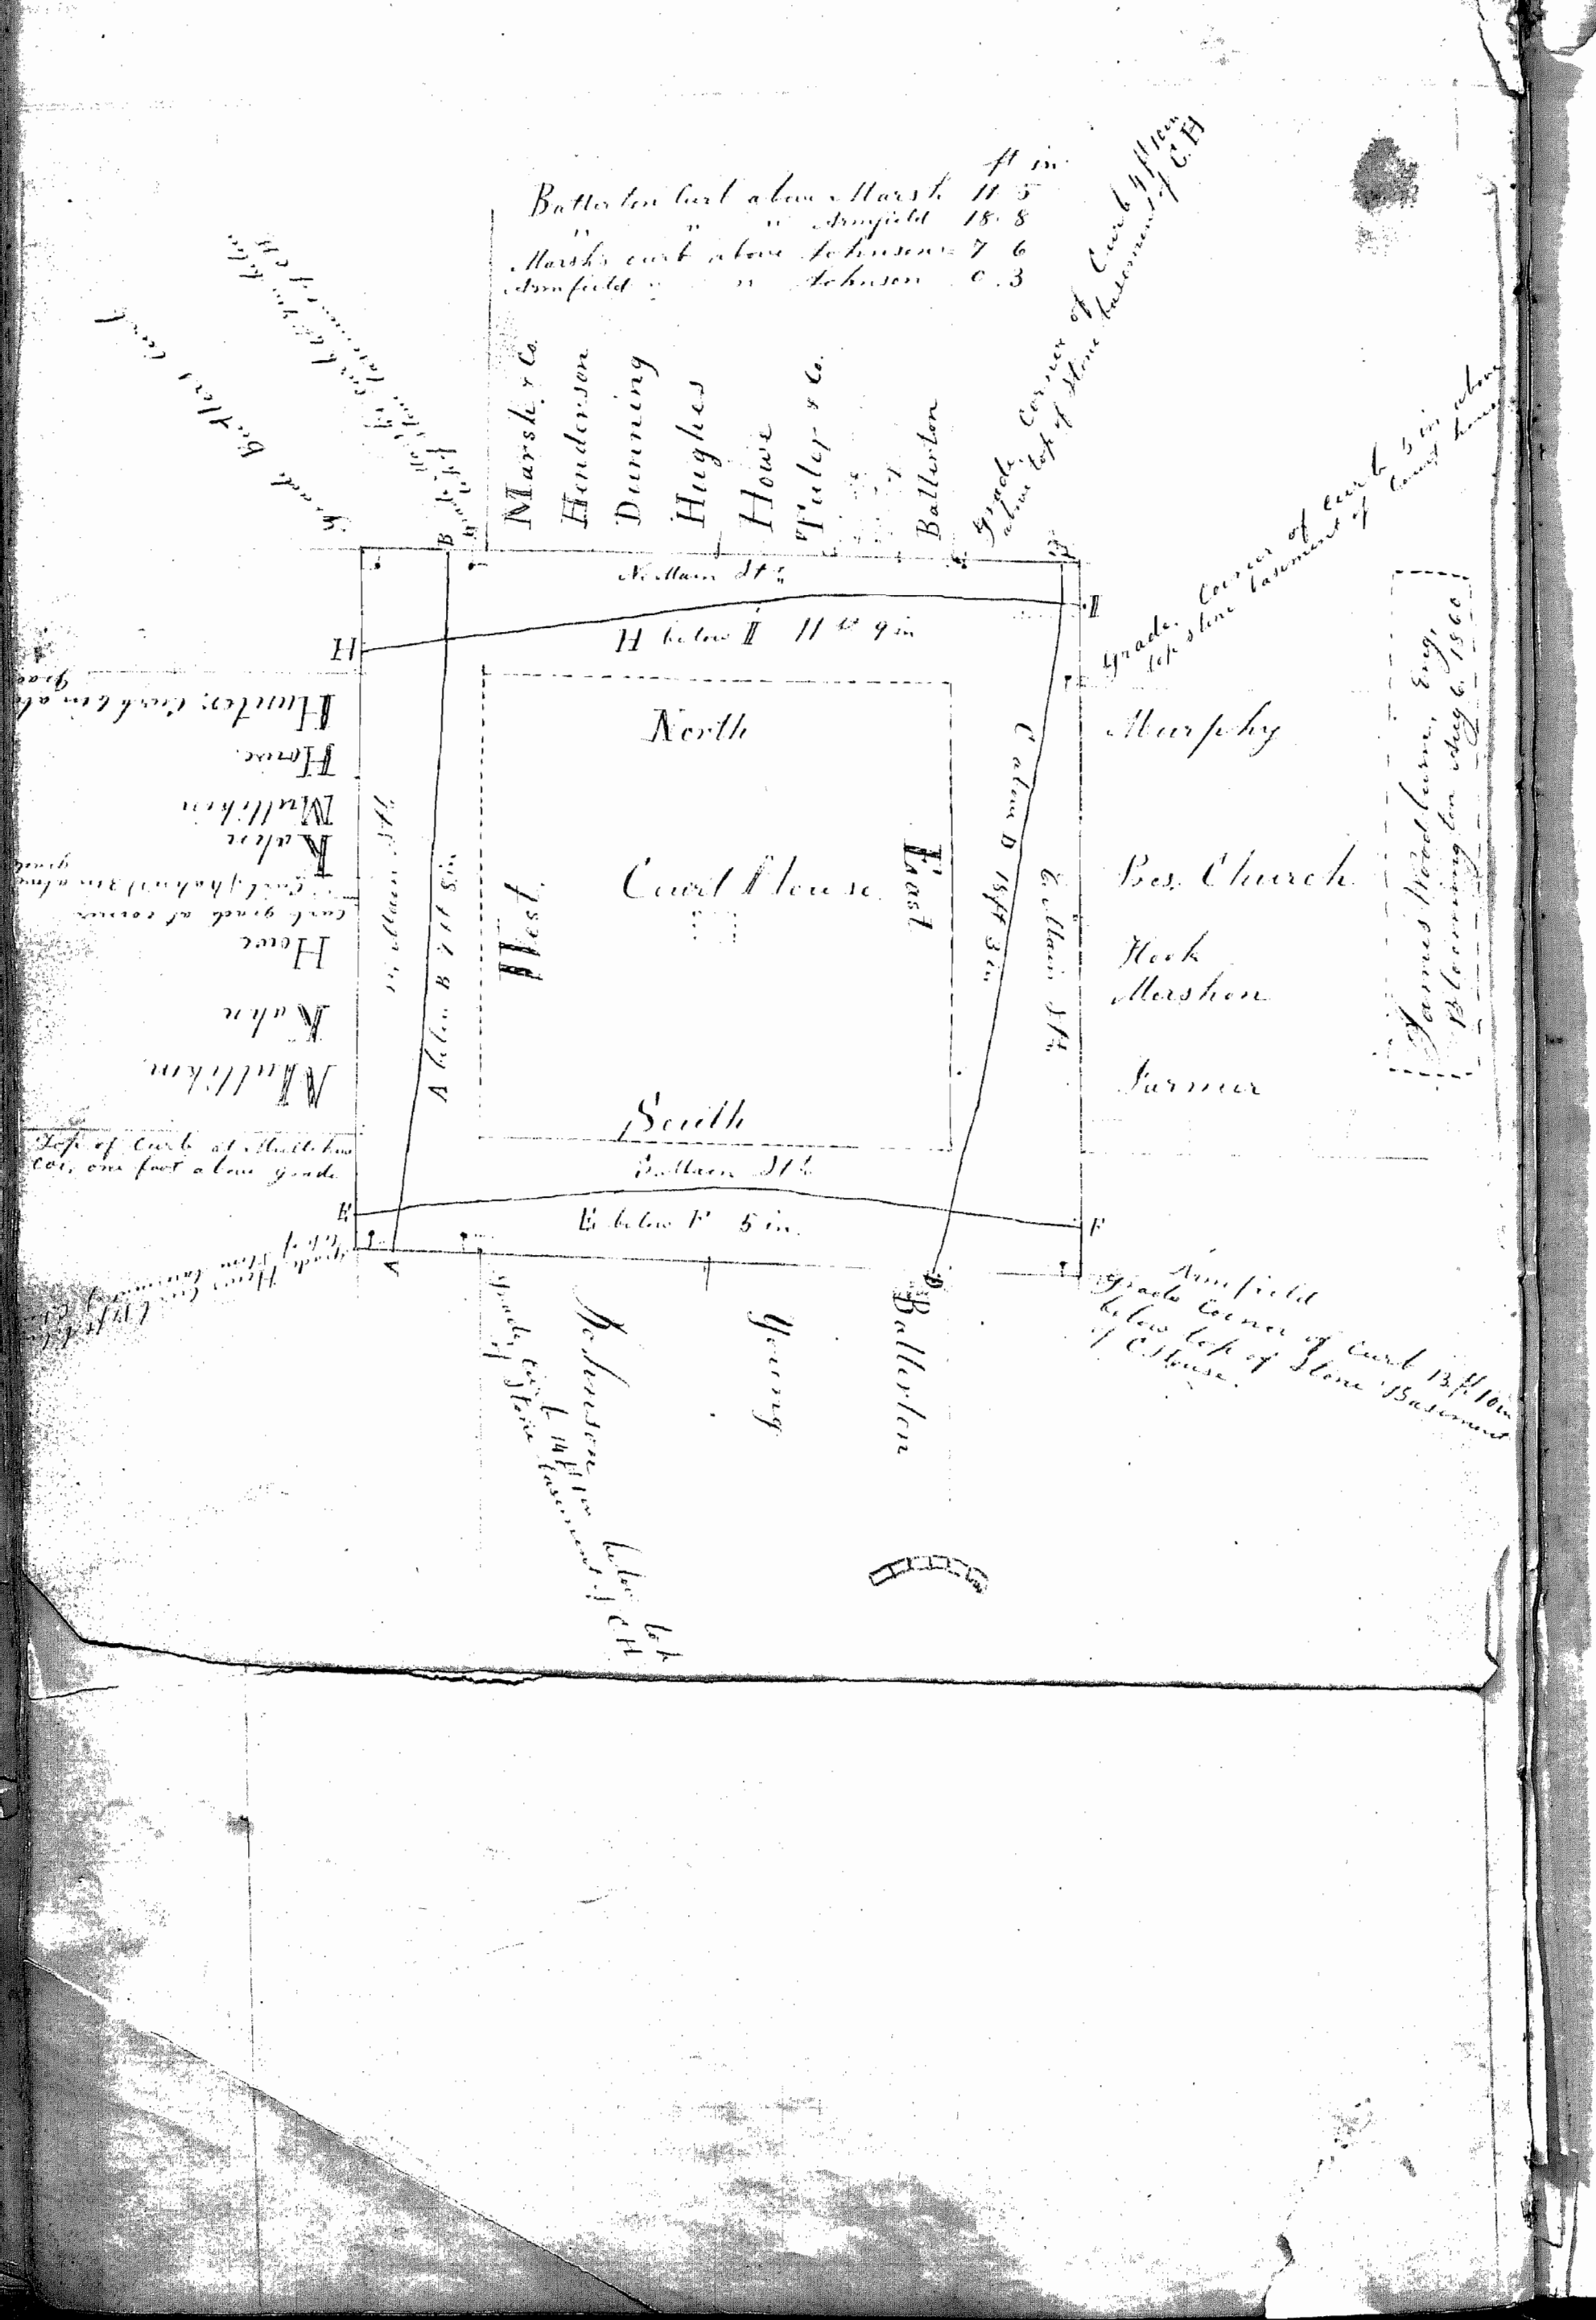
Ballerton Curb above Marsh 11 5
" " Armfield 18 8
Marsh's curb above Johnson 7 6
Armfield " " Johnson 0 3
Marsh & Co.
Henderson
Dunning
Hughes
Howe
Tiler & Co.
Ballerton
Grade corner of Curb 4 feet above top of Stone Basement of C.H.
Grade corner of Curb 5 in. above top of Stone Basement of Court House
Nellson St.
H below I 11 ft 9 in.
Grade corner of Curb 5 in. above top of Stone Basement of Court House
North
West
Court House
East
Calhoun St.
Calhoun St.
A below B 2 ft 5 in.
C below D 15 ft 3 in.
South
Nellson St.
E below F 5 in.
Murphy
Pres. Church
Hook
Marshon
Turner
James Reed Esqr.
Armfield
Grade corner of Curb 13 ft 10 in. below top of Stone Basement of C House.
Ballerton
Turner
Johnson
Grade corner of Stone
Top of Curb at Mulkins cor. one foot above grade
Mulkins
Kahn
Howe
Mulkins
Kahn
Howe
Mulkins