SECTION A

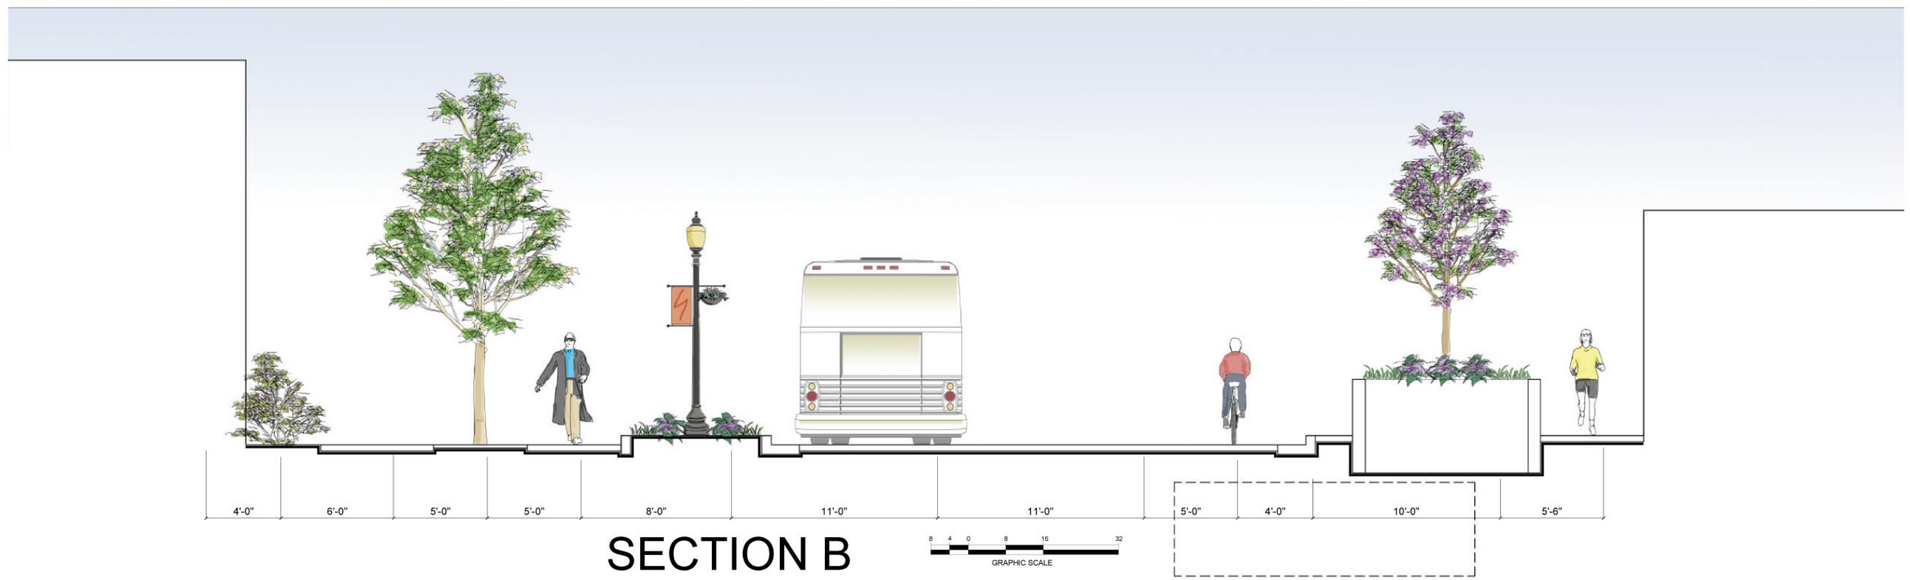

SECTION B

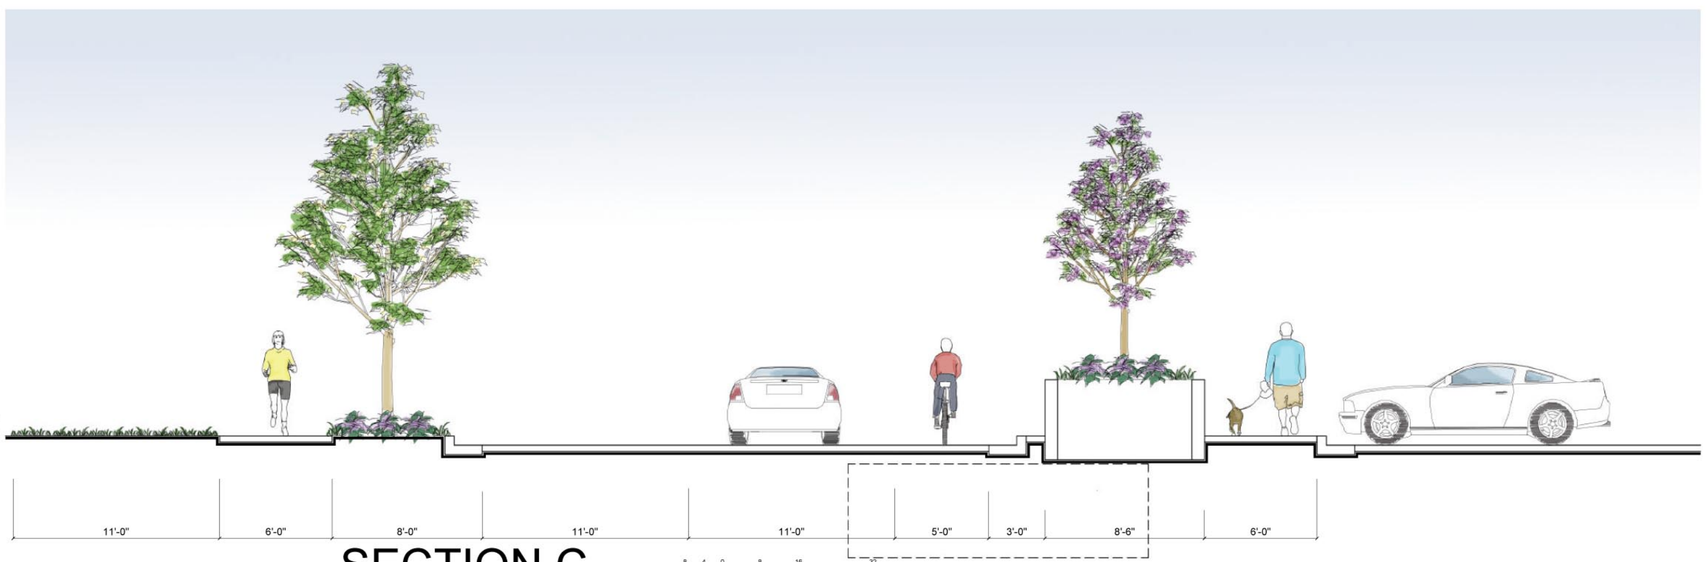

SECTION C

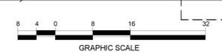

SCHEMATIC DESIGN
WALNUT STREET STREETSCAPE

CITY OF
BLOOMINGTON
3/26/09

CORNERSTONE
PLANNING & DESIGN, INC.
LANDSCAPE ARCHITECTURE DESIGN SERVICES
PHONE: (317) 849-0600