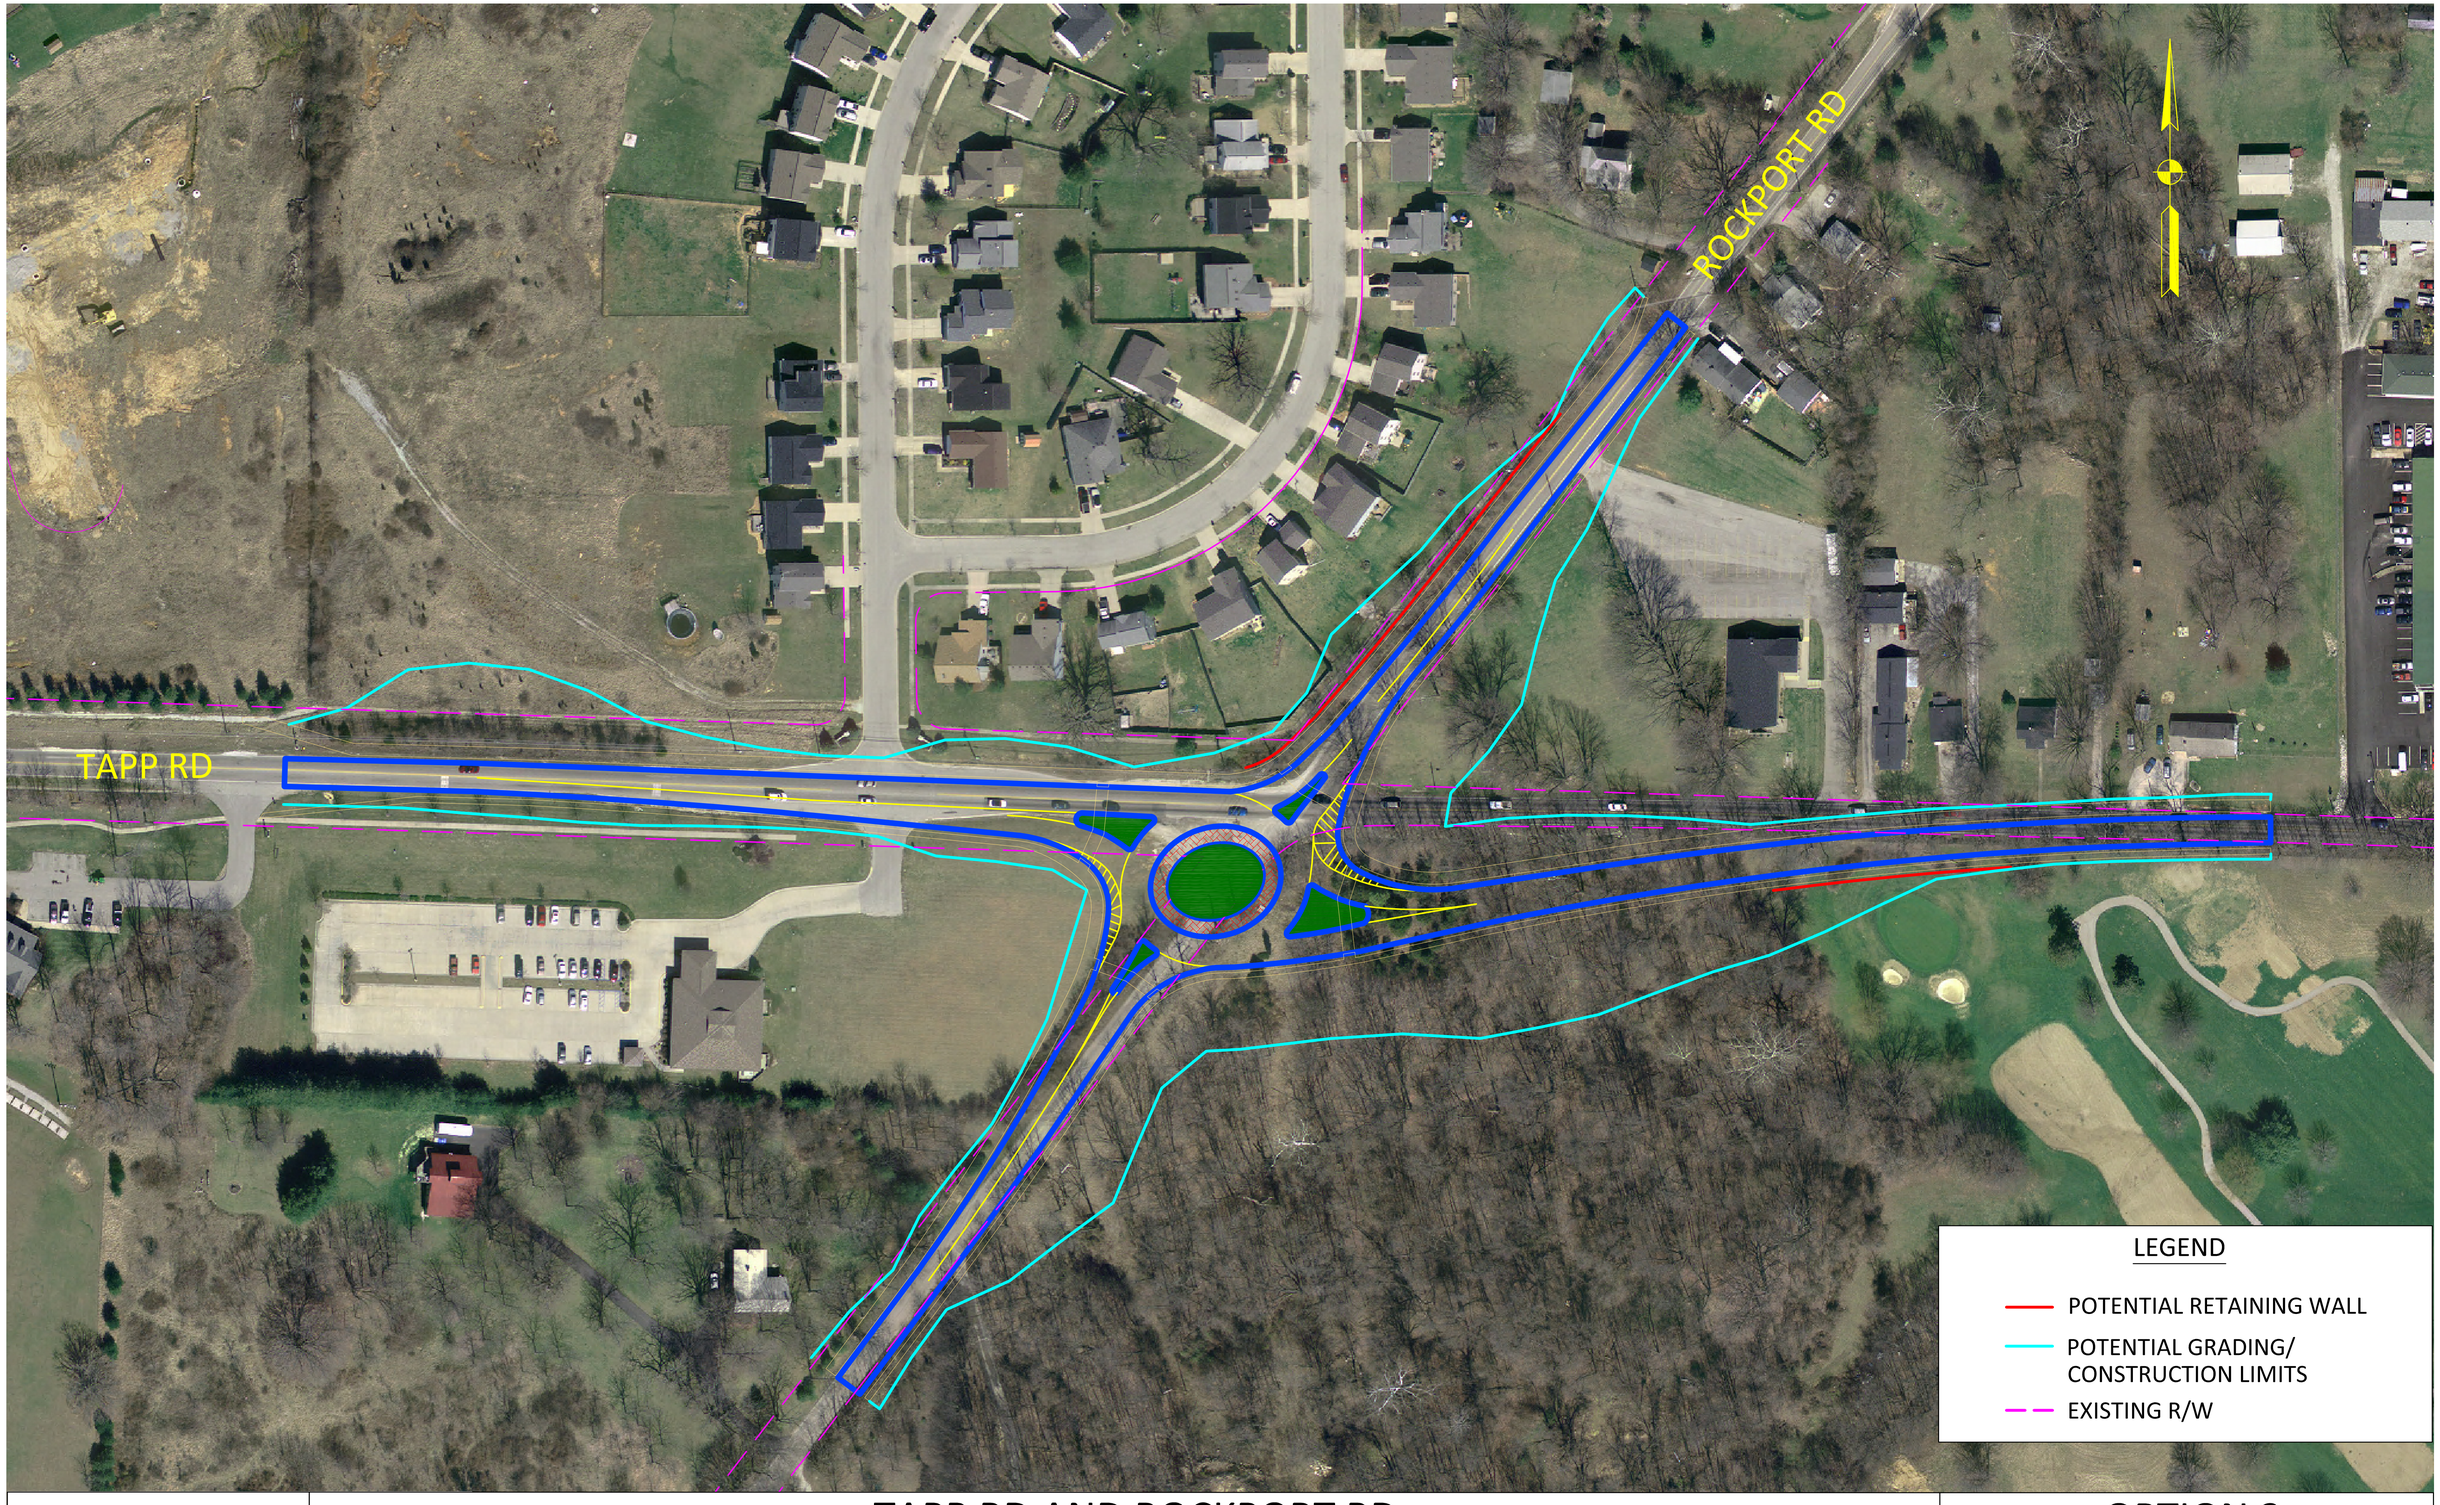

DLZ

TAPP RD AND ROCKPORT RD
SINGLE LANE ROUNDABOUT

OPTION 3
(DRAFT FOR REVIEW)